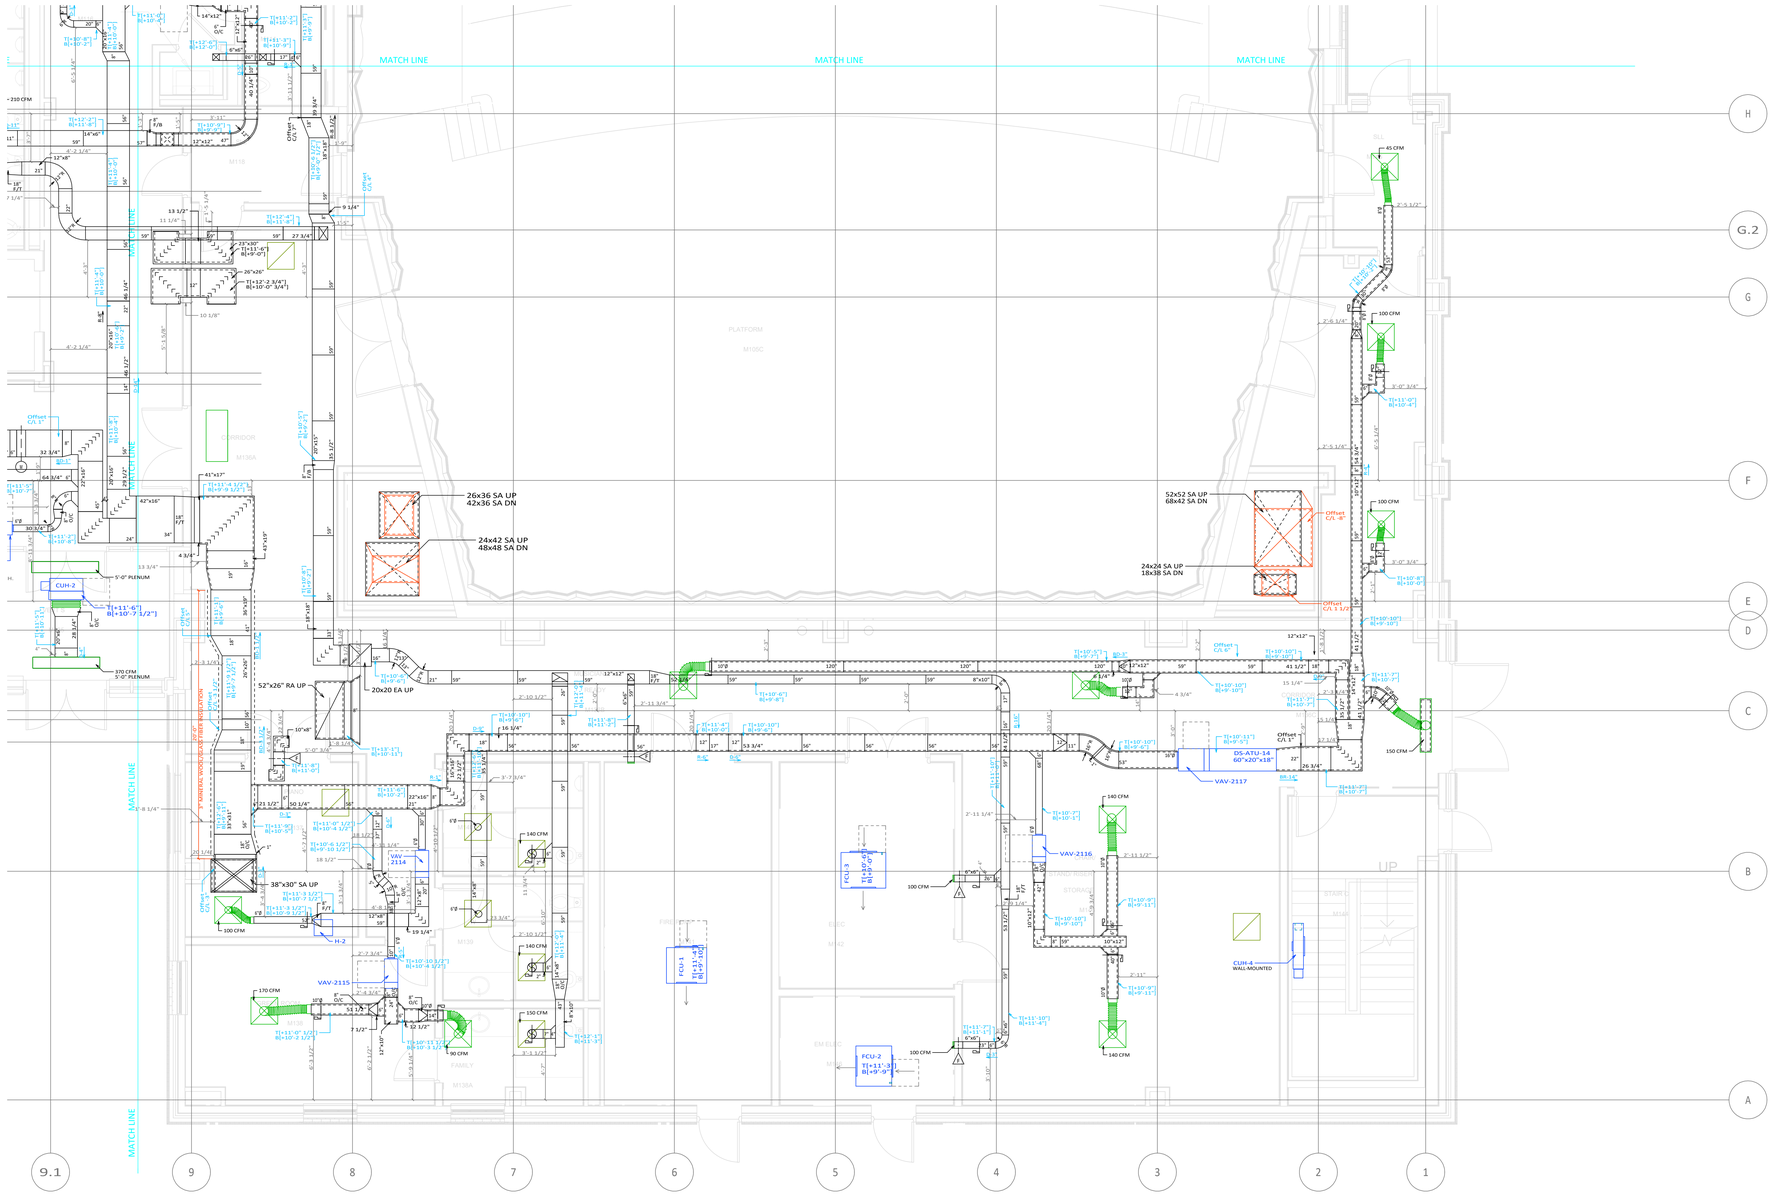

KEY PLAN

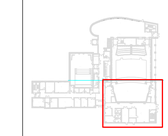

TRADE	COMPANY	AUTHORIZED PERSONNEL (PRINT)	AUTHORIZED SIGNATURE	DATE	NO.	REVISIONS	DATE
MECHANICAL	RONCO MECHANICAL						
SHEET METAL	KOGOK SHEET METAL						
PLUMBING	RONCO MECHANICAL						
ELECTRICAL	LINE LOAD ELEC.						
SPRINKLER	RONCO MECHANICAL						
GEN. CONTRACTOR	HOLDER CONSTRUCTION						
ARCHITECT	GWWO INC.						
ENGINEER	MUELLER ENG.						

CONTRACTORS

MECHANICAL CONTRACTOR
RONCO MECHANICAL
CONTRACTORS INC.
8916 SIMPSON LN
CLINTON MD 20735
(301) 868-6220

THIS DRAWING IS PRODUCED BY:

SHOPDRAWINGS.COM
10315 CANNON FORGE LANE
HAGERSTOWN MD 21742
301-926-6000
WWW.SHOPDRAWINGS.COM

MD2.1-B

PROJECT:

ST. MARY'S
COLLEGE OF
MARYLAND

MAIN BUILDING
47855 COLLEGE DRIVE
ST MARY'S CITY MD 20686

MAIN BUILDING

MECHANICAL DUCT
1ST FLOOR

Scale: 1/4" = 1'-0"

January 4, 2021