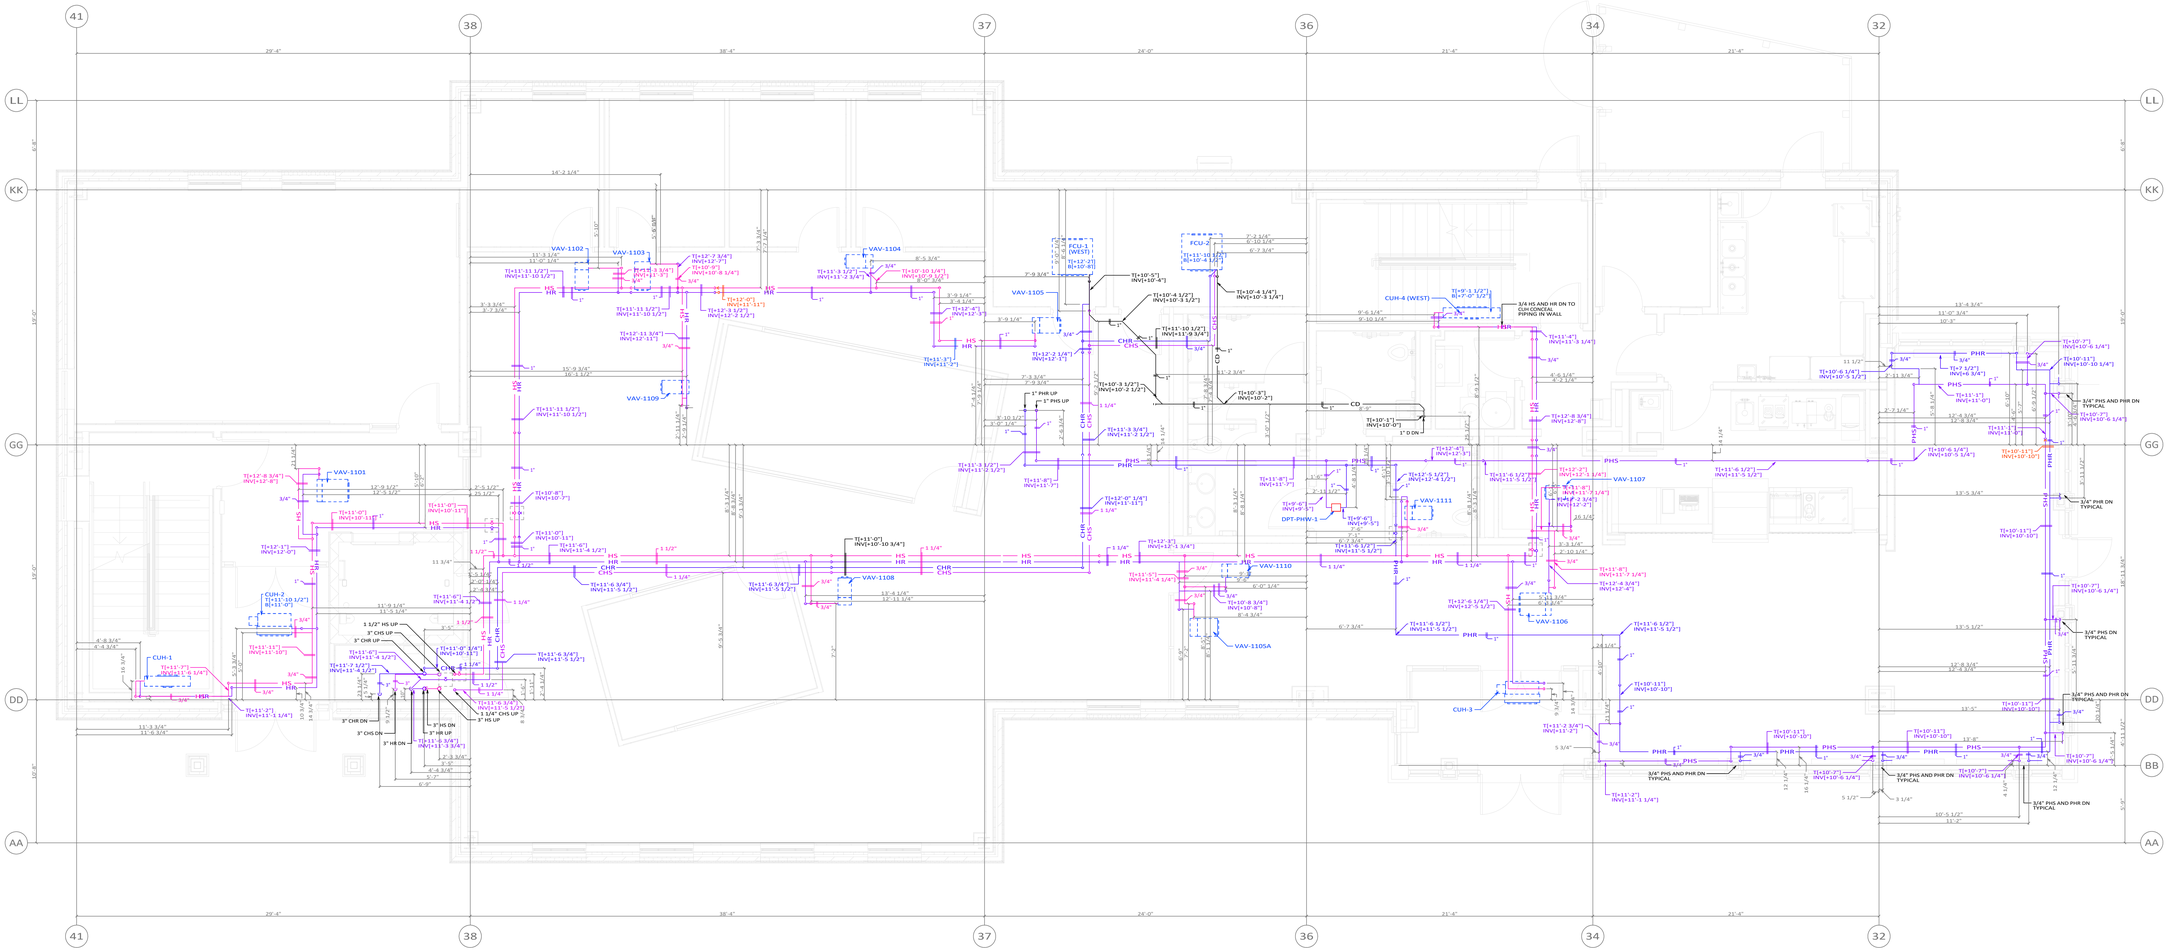

KEY PLAN

NO.	REVISIONS	DATE

AUTHORIZED SIGNATURE	DATE

AUTHORIZED PERSONNEL (PRINT)	COMPANY
	ROKKO MECHANICAL
	KOOK SHEET METAL
	ENG. CONTRACTING
	ROKKO MECHANICAL
	ROKKO MECHANICAL
	HOLDER CONSTRUCTION
	GWWO INC.
	KAELLER ENG.

TRADE	
MECHANICAL	
SHEET METAL	
PLUMBING	
ELECTRICAL	
SPRINKLER	
GEN. CONTRACTOR	
ARCHITECT	
ENGINEER	

CONTRACTORS

THIS DRAWING IS PRODUCED BY:

SHOPDRAWINGS.COM
10315 CANNON FORGE LANE
HAGERSTOWN MD 21742
301-926-6000
WWW.SHOPDRAWINGS.COM

3-MP1.3

PROJECT:

ST. MARY'S COLLEGE OF MARYLAND

MAIN BUILDING
47855 COLLEGE DRIVE
ST MARY'S CITY MD 20686

WEST BUILDING

MECHANICAL PIPING 1ST FLOOR

Scale: 1/4" = 1'-0"

January 21, 2021