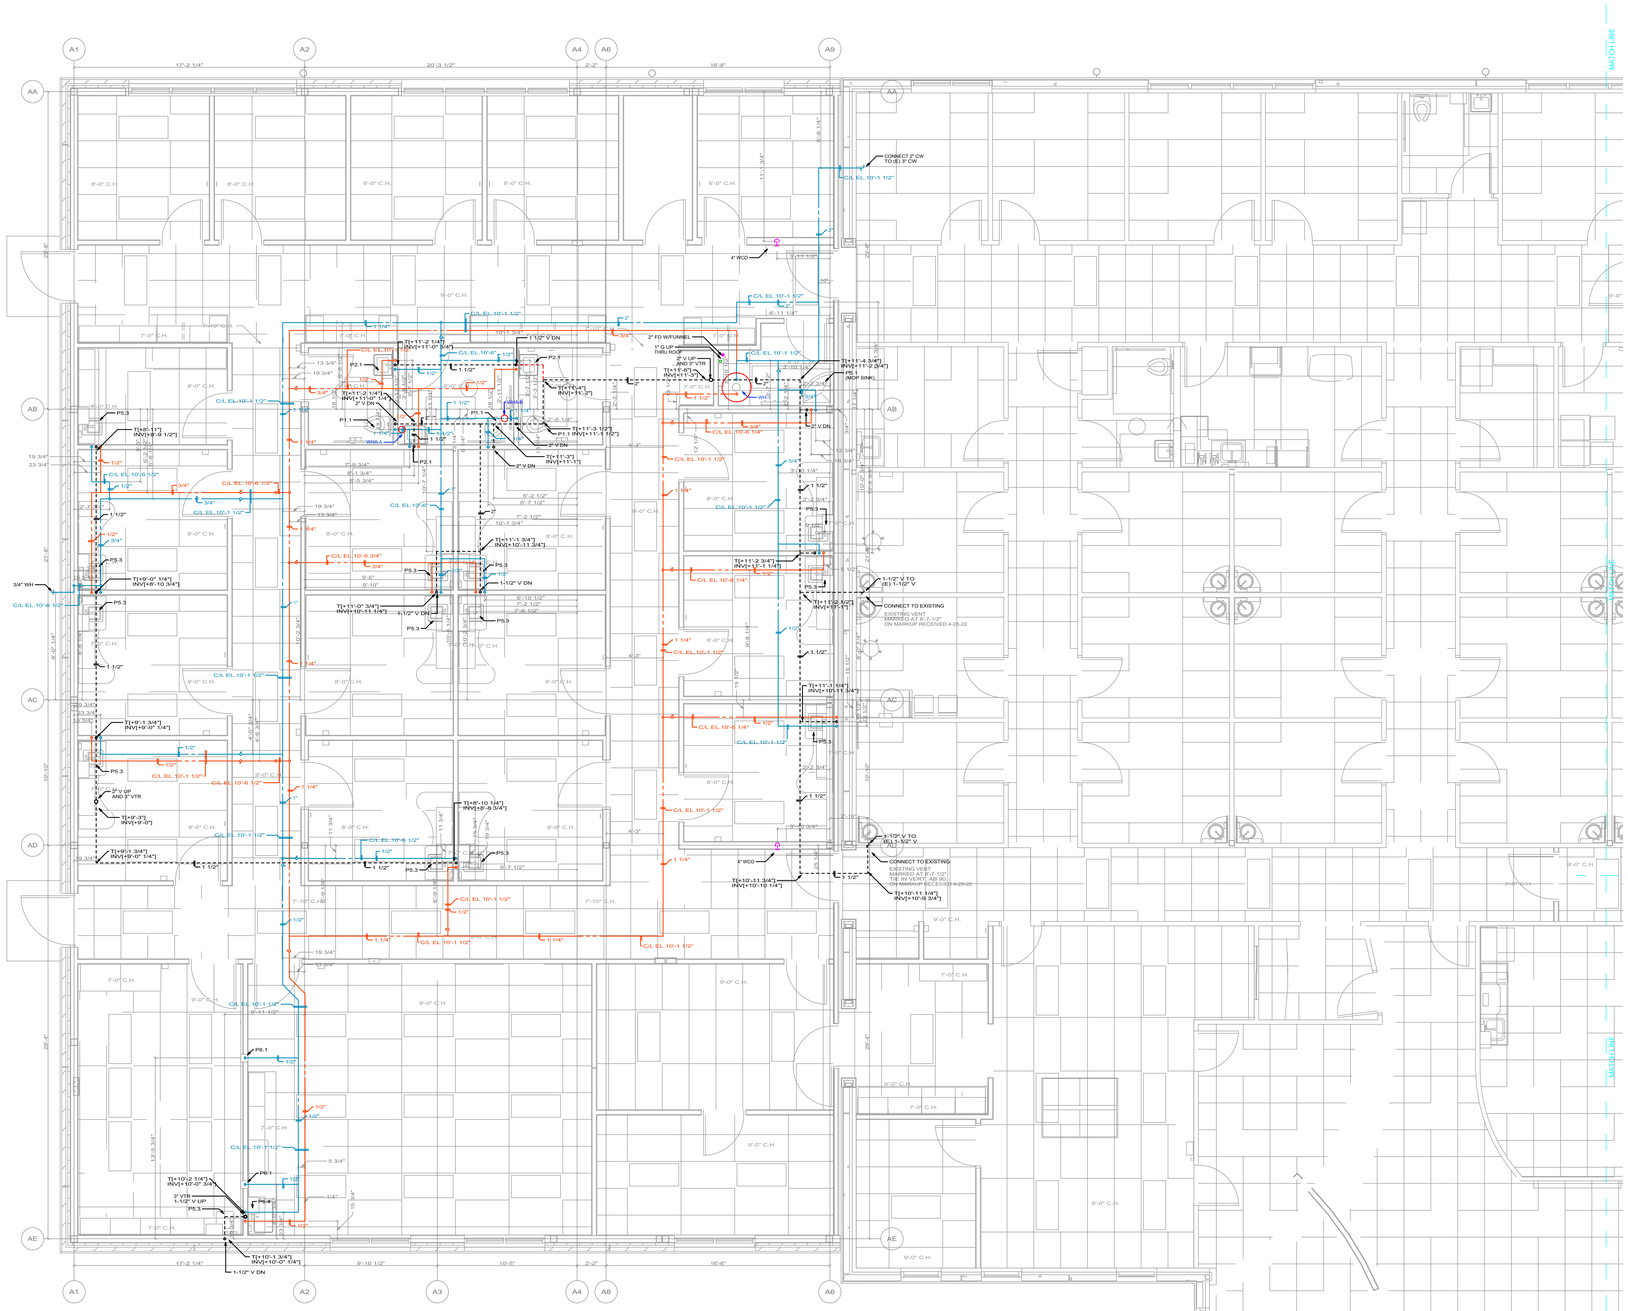

COORDINATION DRAWING- RENOVATION PROJECT

This is a drawing for field use in a renovation project. It is provided after communication between Shopdrawings.com and the field. Additional field measurements may be required or may need to be verified prior to fabrication and installation.

FOR SUBMISSION-ENGINEER REVIEW

All submission drawings are to be approved by the Architect and Engineer prior to any fabrication and installation of system. Field and contract drawing verification required prior to automated fabrication.

KEY PLAN

DATE	REVISIONS	NO.	DATE	AUTHORIZED SIGNATURE	AUTHORIZED PERSONNEL (PRINT)	COMPANY

TRADE	COMPANY
MECHANICAL	
SHEET METAL	
PLUMBING	
ELECTRICAL	
SPRINKLER	
GEN. CONTRACTOR	
ARCHITECT	
ENGINEER	

CONTRACTORS

THIS DRAWING IS PRODUCED BY:

SHOPDRAWINGS.COM
10315 CANNON FORGE LANE
HAGERSTOWN MD 21742

(301) 926-6000
WWW.SHOPDRAWINGS.COM

P-1ST-1

PROJECT:

FILLMORE COUNTY HOSPITAL

GENEVA, NEBRASKA

1ST FLR PLUMBING

Scale: 1/4" = 1'-0"

March 25, 2024