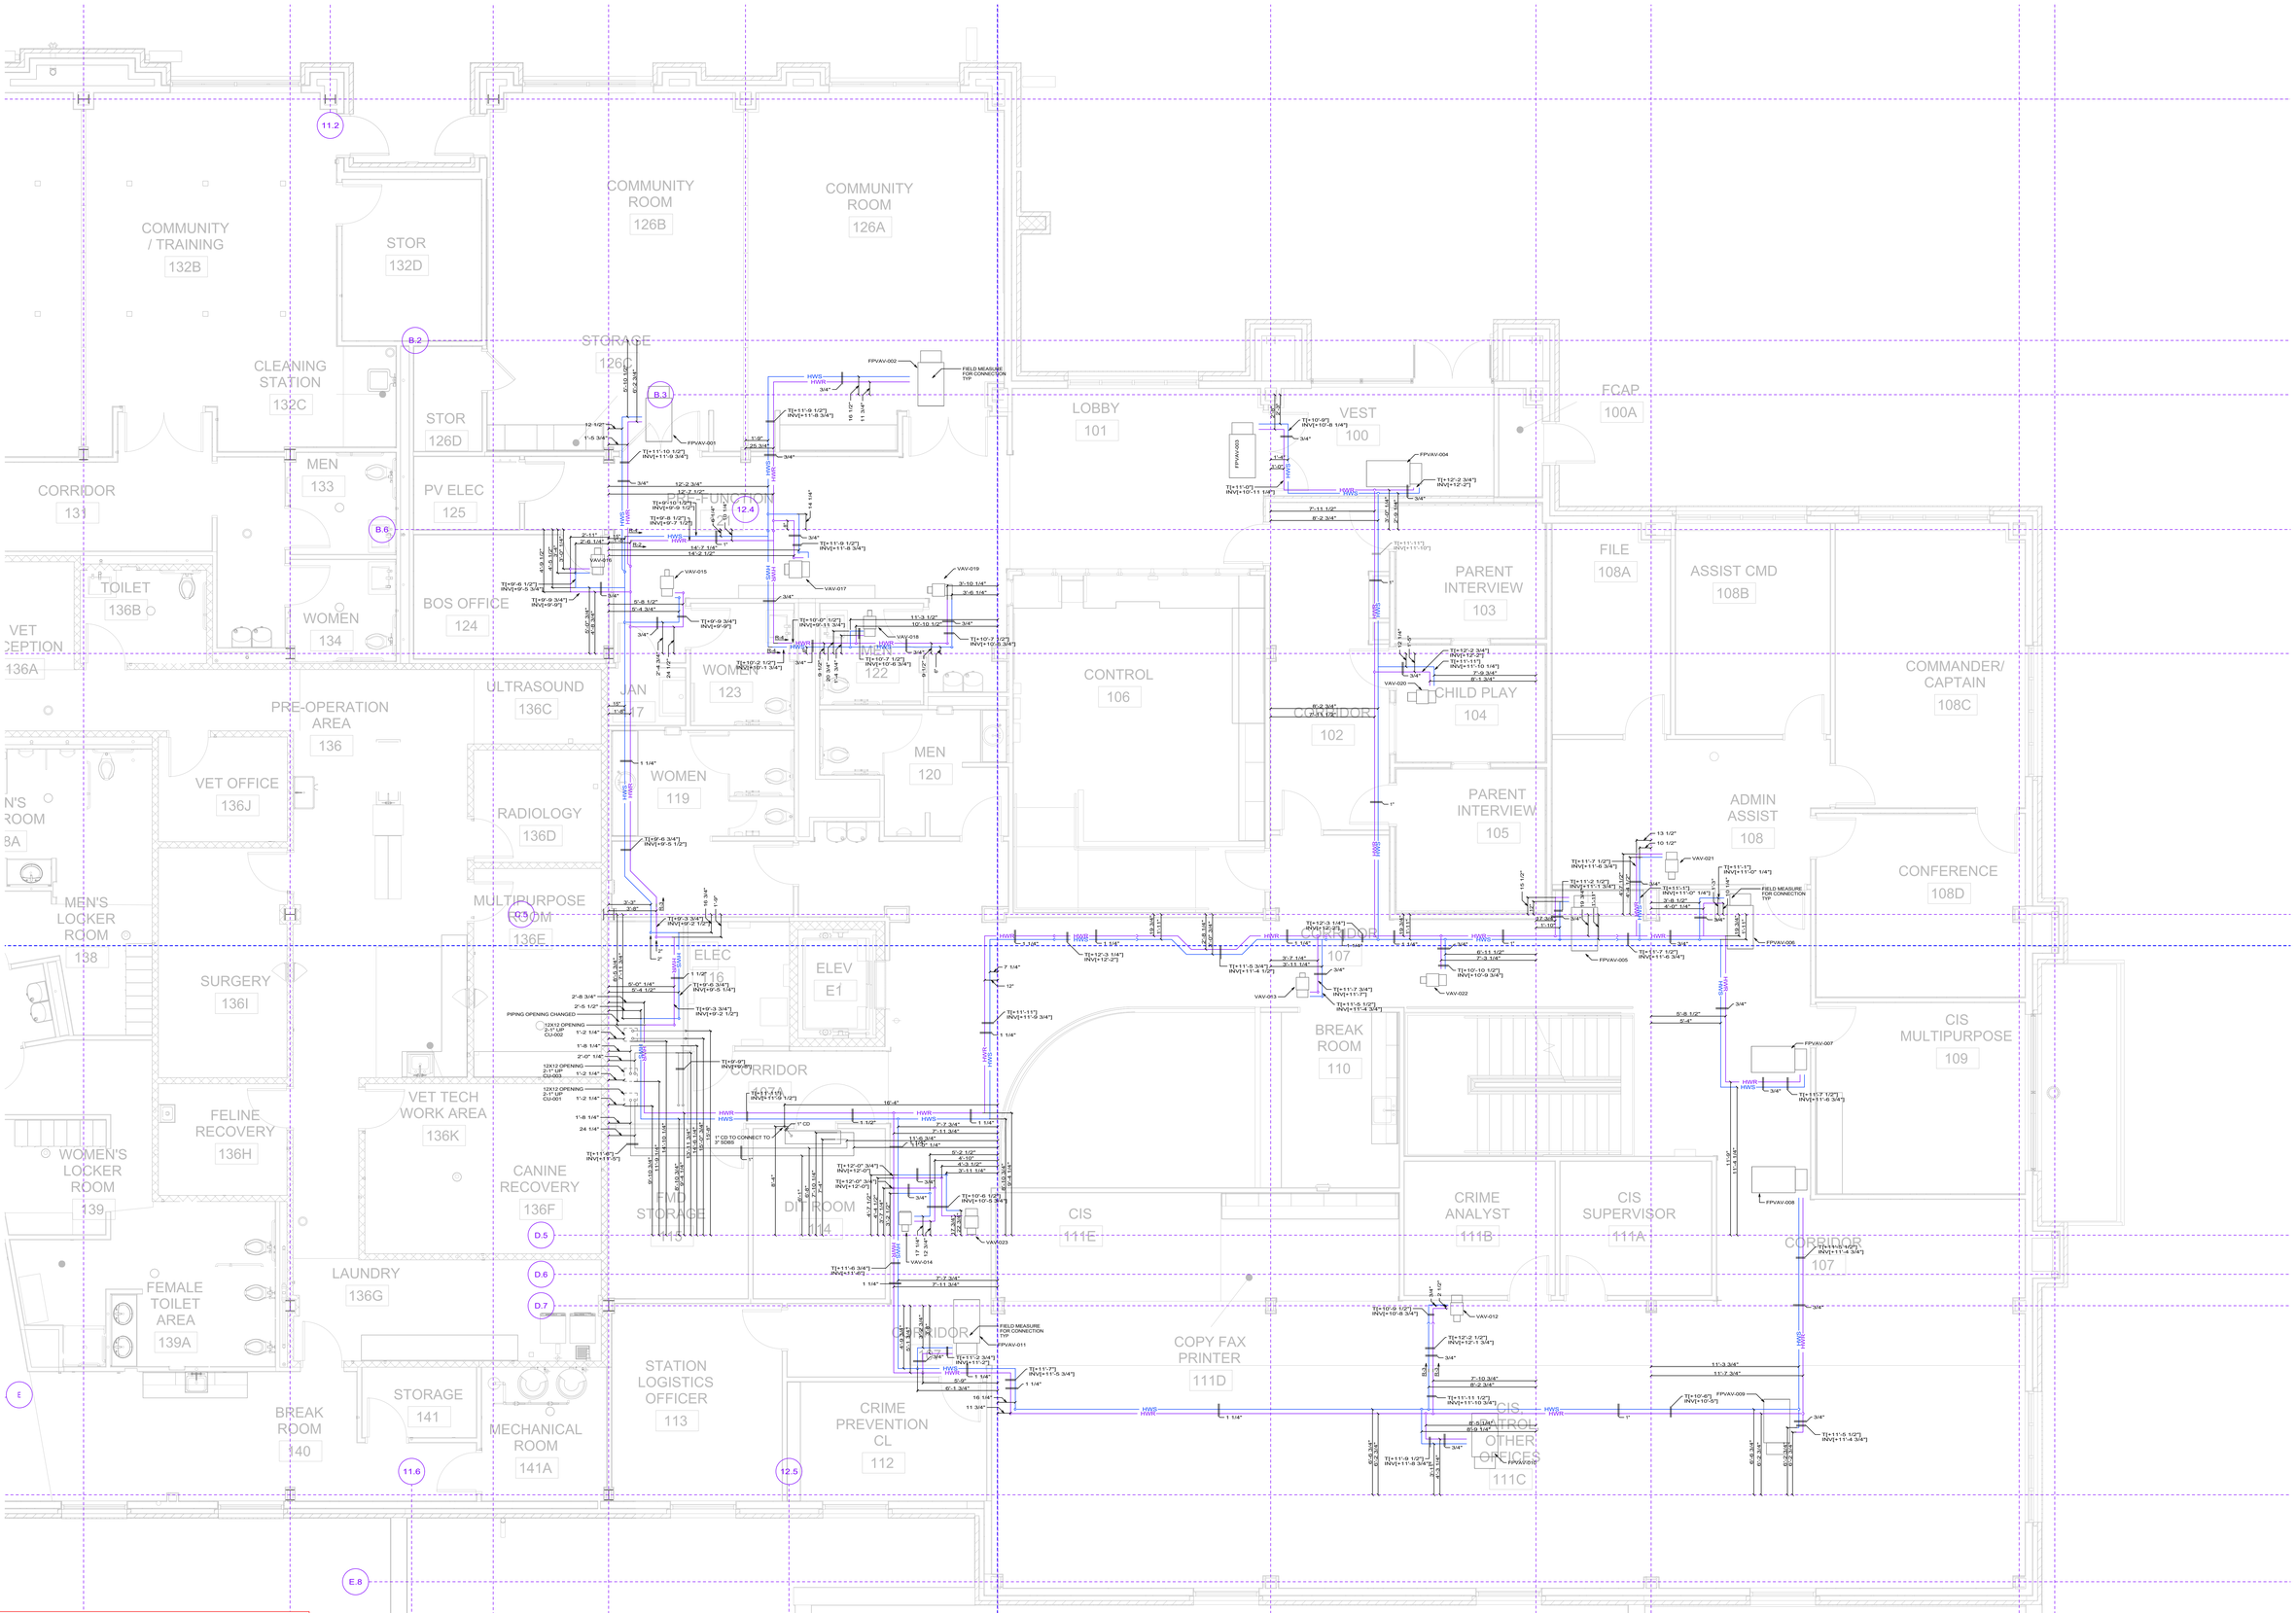

FOR SUBMISSION-ENGINEER REVIEW

All submission drawings are to be approved by the Architect and Engineer prior to any fabrication and installation. These drawings illustrate our interpretation of the contract drawings. “No exceptions taken”, “Appears to comply”, “Reviewed" or other indistinct stamps will be interpreted as an approval and our customer will proceed with fabrication and installation.

KEY PLAN

NO.	REVISIONS	DATE	AUTHORIZED SIGNATURE	AUTHORIZED PERSONNEL (PRINT)	COMPANY	DATE

TRADE	COMPANY
MECHANICAL	
SHEET METAL	
PLUMBING	
ELECTRICAL	
SPRINKLER	
GEN. CONTRACTOR	
ARCHITECT	
ENGINEER	

CONTRACTORS

THIS DRAWING IS PRODUCED BY:

SHOPDRAWINGS.COM
10315 CANNON FORGE LANE
HAGERSTOWN MD 21742

(301) 926-6000
WWW.SHOPDRAWINGS.COM

PROJECT:

South County Police Station & Animal Shelter

8855 Lorton Road
Lorton, VA 22079

1ST FLOOR HVAC Piping

Scale: 1/4" = 1'-0"

March 25, 2024