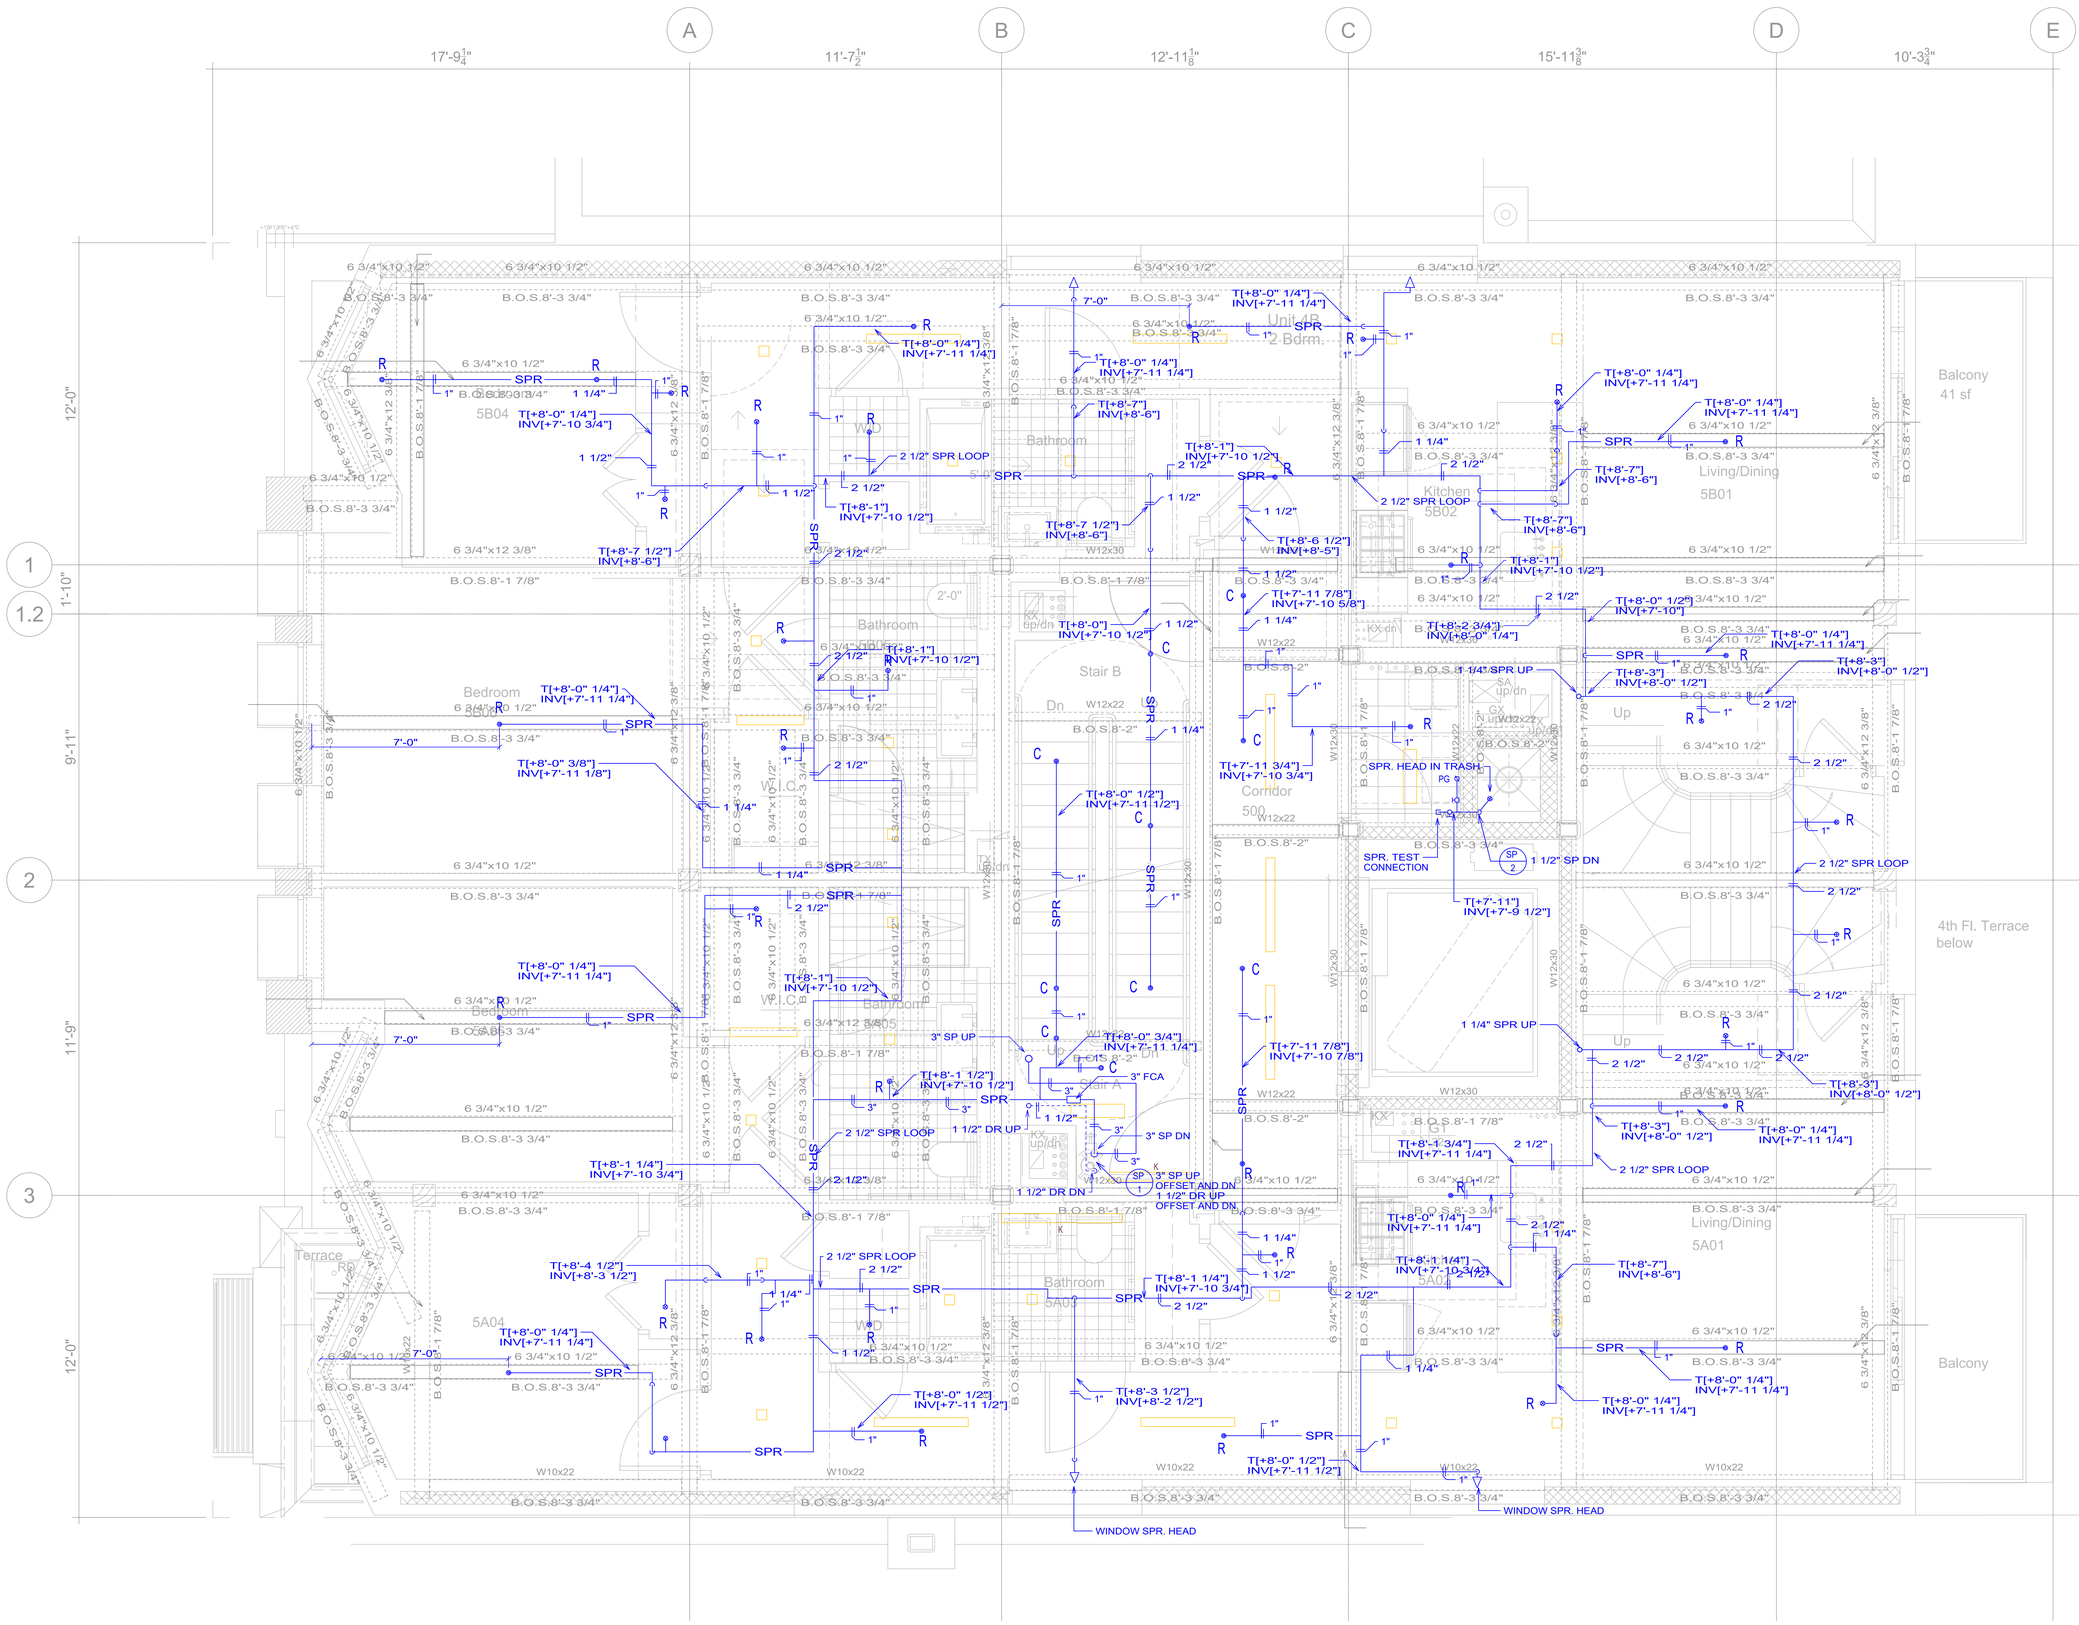

FOR SUBMISSION
ENGINEER REVIEW

All submission drawings are to be approved by the Architect and Engineer prior to any fabrication and installation of system.
Field and contract drawing verification required prior to automated fabrication.

COORDINATION DRAWING
RENOVATION PROJECT

This is a drawing for field use in a renovation project. It is provided after communication between Shopdrawings.com and the field. Additional field measurements may be required or may need to be verified prior to fabrication and installation.

KEY PLAN

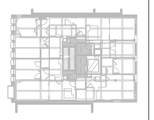

DATE
REVISIONS
NO.
DATE
AUTHORIZED SIGNATURE
AUTHORIZED PERSONNEL (PRINT)
COMPANY
TRADE
MECHANICAL
SHEET METAL
ELECTRICAL
PLUMBING
SPRINKLER
GEN. CONTRACTOR
ARCHITECT
ENGINEER

CONTRACTORS

THIS DRAWING IS PRODUCED BY:

SHOPDRAWINGS.COM
10315 CANNON FORGE LANE
HAGERSTOWN MD 21742
301-926-5000
WWW.SHOPDRAWINGS.COM

ALL-5

PROJECT:

120 JAVA STREET
BROOKLYN
NY, 11222

5TH FLOOR
DUCTWORK
PLUMBING
FIRE PROTECTION

3'-0"
SCALE: 1/2"=1'-0"

October 1, 2020