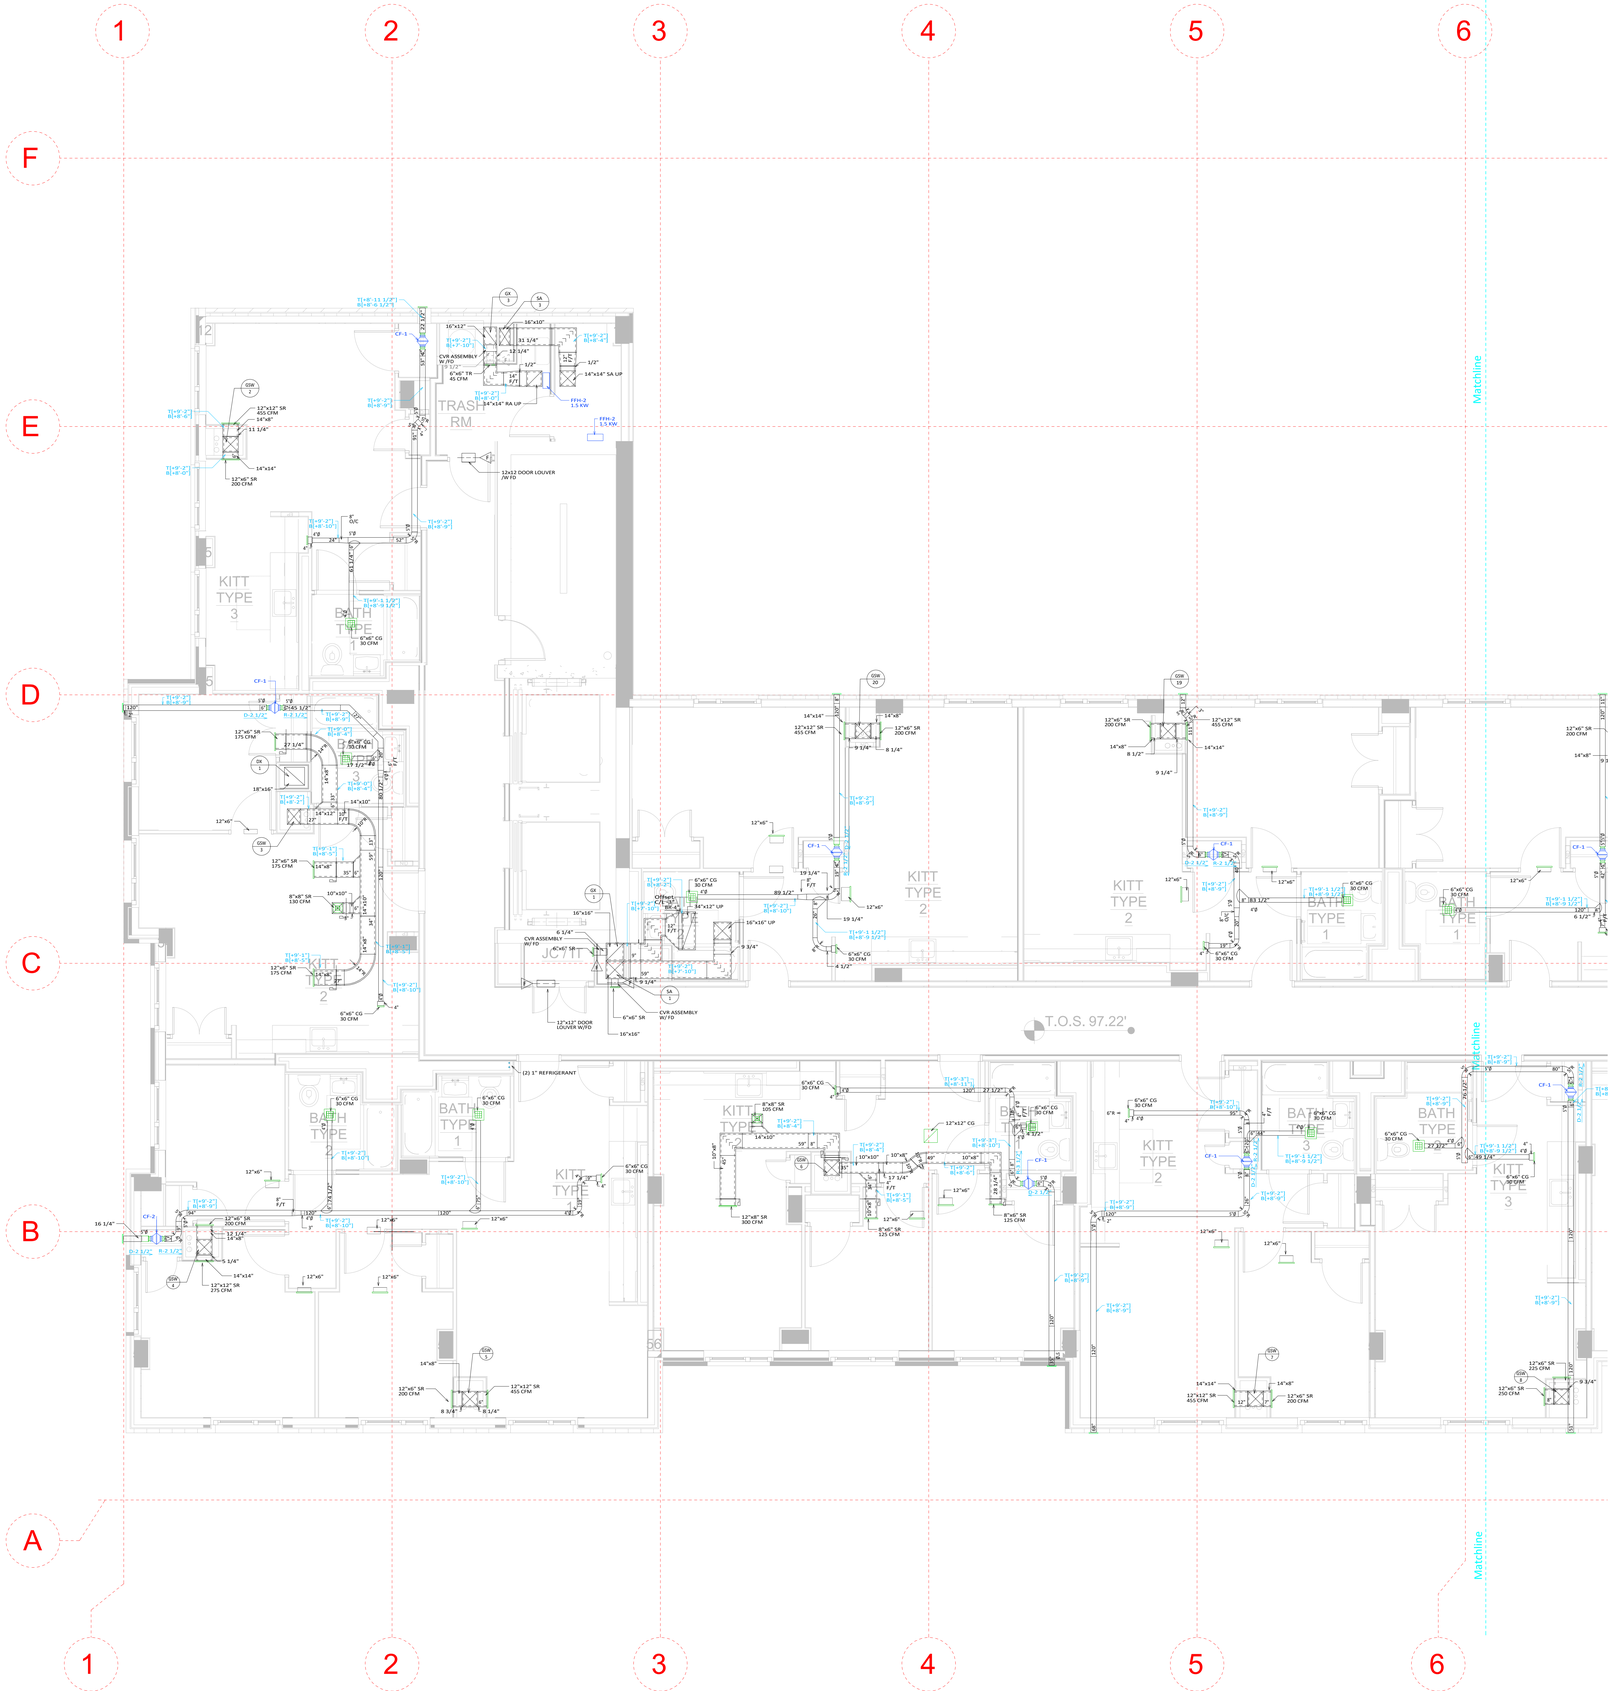

KEY PLAN

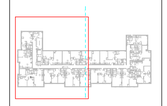

DATE	REVISIONS	NO.	DATE	AUTHORIZED SIGNATURE	AUTHORIZED PERSONNEL (PRINT)	COMPANY	TRADE
							MECHANICAL
							SHEET METAL
							ELECTRICAL
							PLUMBING
							SPRINKLER
							GEN. CONTRACTOR
							ARCHITECT
							ENGINEER

CONTRACTORS

THIS DRAWING IS PRODUCED BY:

SHOPDRAWINGS.COM
10315 CANNON FORGE LANE
HAGERSTOWN MD 21742
301-926-6000
WWW.SHOPDRAWINGS.COM

M-106-A

PROJECT:

MARCUS GARVEY EXTENSION BUILDING B

MECHANICAL SEVENTH FLOOR

SCALE: 1/4"=1'-0"

December 7, 2020