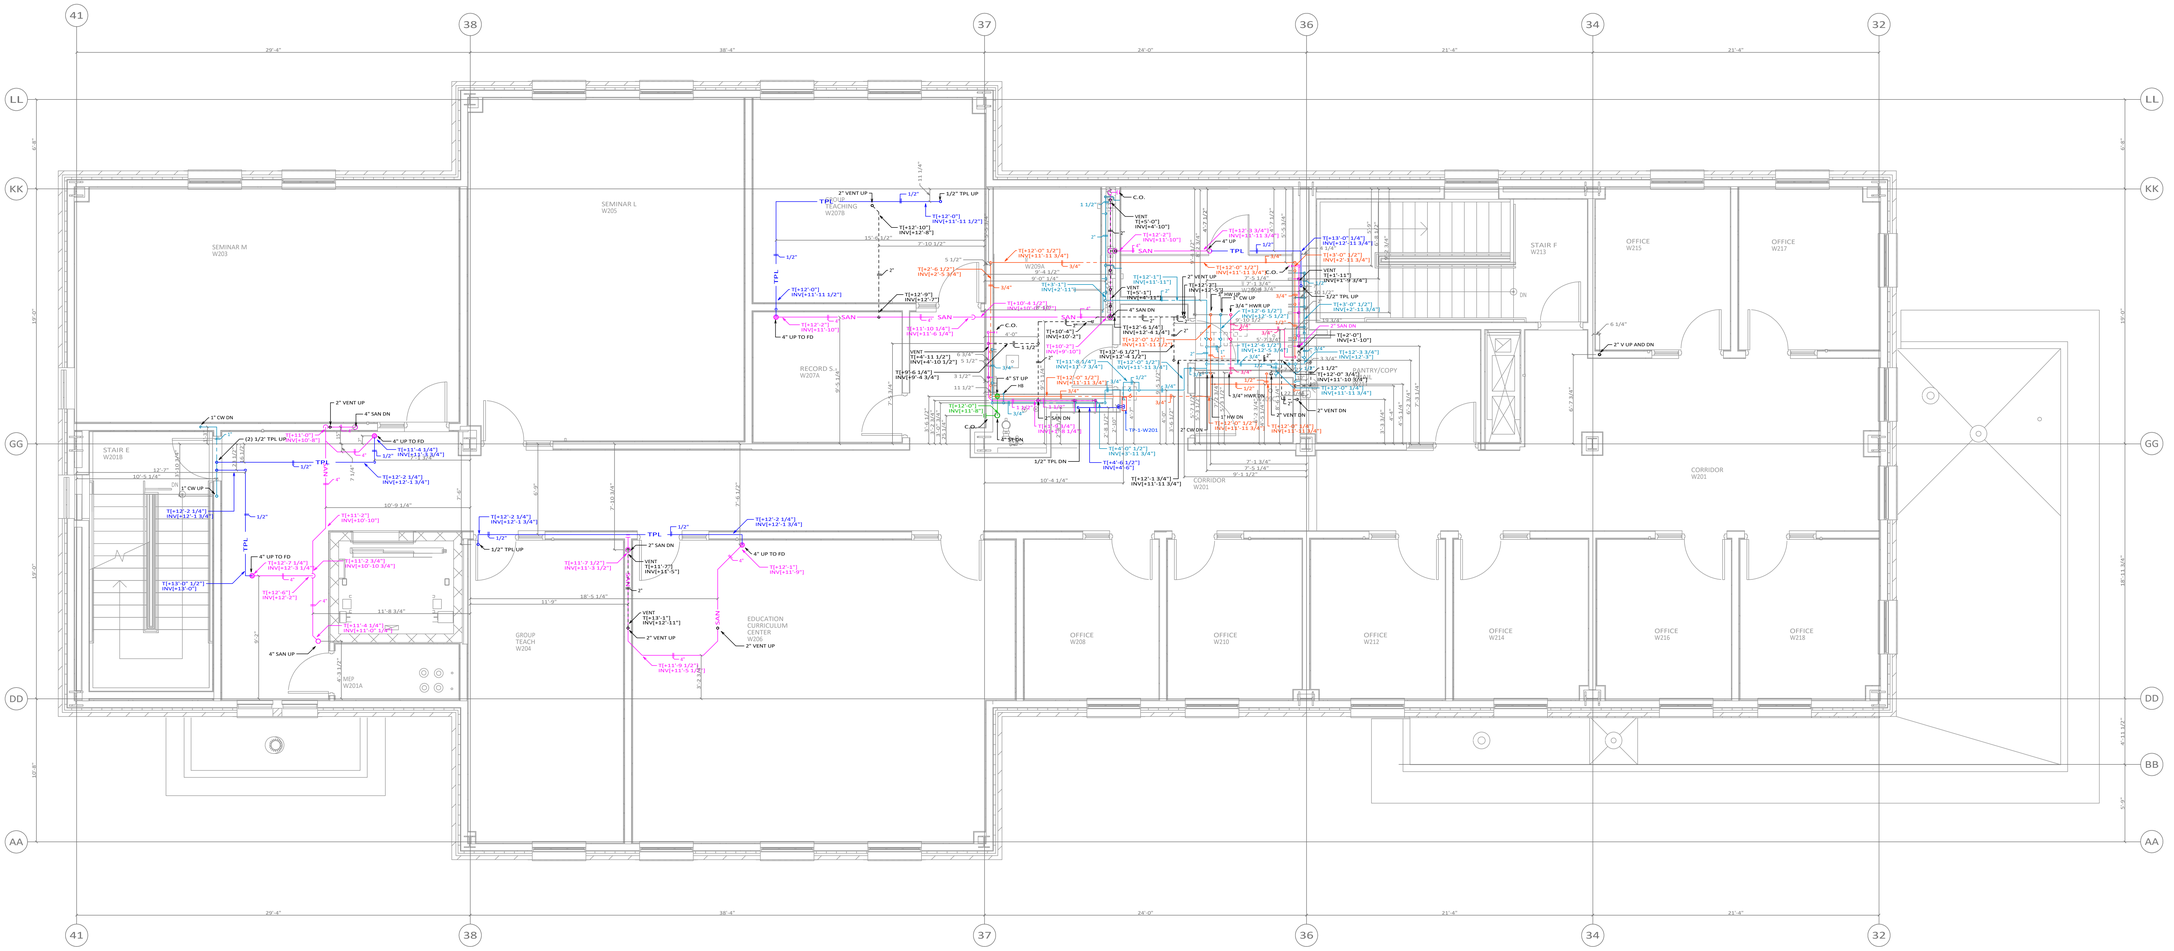

FOR SUBMISSION-ENGINEER REVIEW

All submission drawings are to be approved by the Architect and Engineer prior to any fabrication and installation of system. Field and contract drawing verification required prior to automated fabrication.

KEY PLAN

DATE	REVISIONS	NO.	DATE	AUTHORIZED SIGNATURE	AUTHORIZED PERSONNEL (PRINT)	COMPANY	TRADE
						RONCO MECHANICAL	MECHANICAL
						KOSOK SHEET METAL	SHEET METAL
						RONCO MECHANICAL	PLUMBING
						LINE LOAD ELEC.	ELECTRICAL
						RONCO MECHANICAL	SPRINKLER
						HOLDER CONSTRUCTION	GEN. CONTRACTOR
						GWWO INC.	ARCHITECT
						MUELLER ENG.	ENGINEER

CONTRACTORS

THIS DRAWING IS PRODUCED BY:

SHOPDRAWINGS.COM
10315 CANNON FORGE LANE
HAGERSTOWN MD 21742
301-926-6000
WWW.SHOPDRAWINGS.COM

3-P2.1

PROJECT:

ST. MARY'S COLLEGE OF MARYLAND

MAIN BUILDING
47855 COLLEGE DRIVE
ST MARY'S CITY MD 20686

WEST BUILDING

PLUMBING
2ND FLOOR

Scale: 1/4" = 1'-0"

November 20, 2020