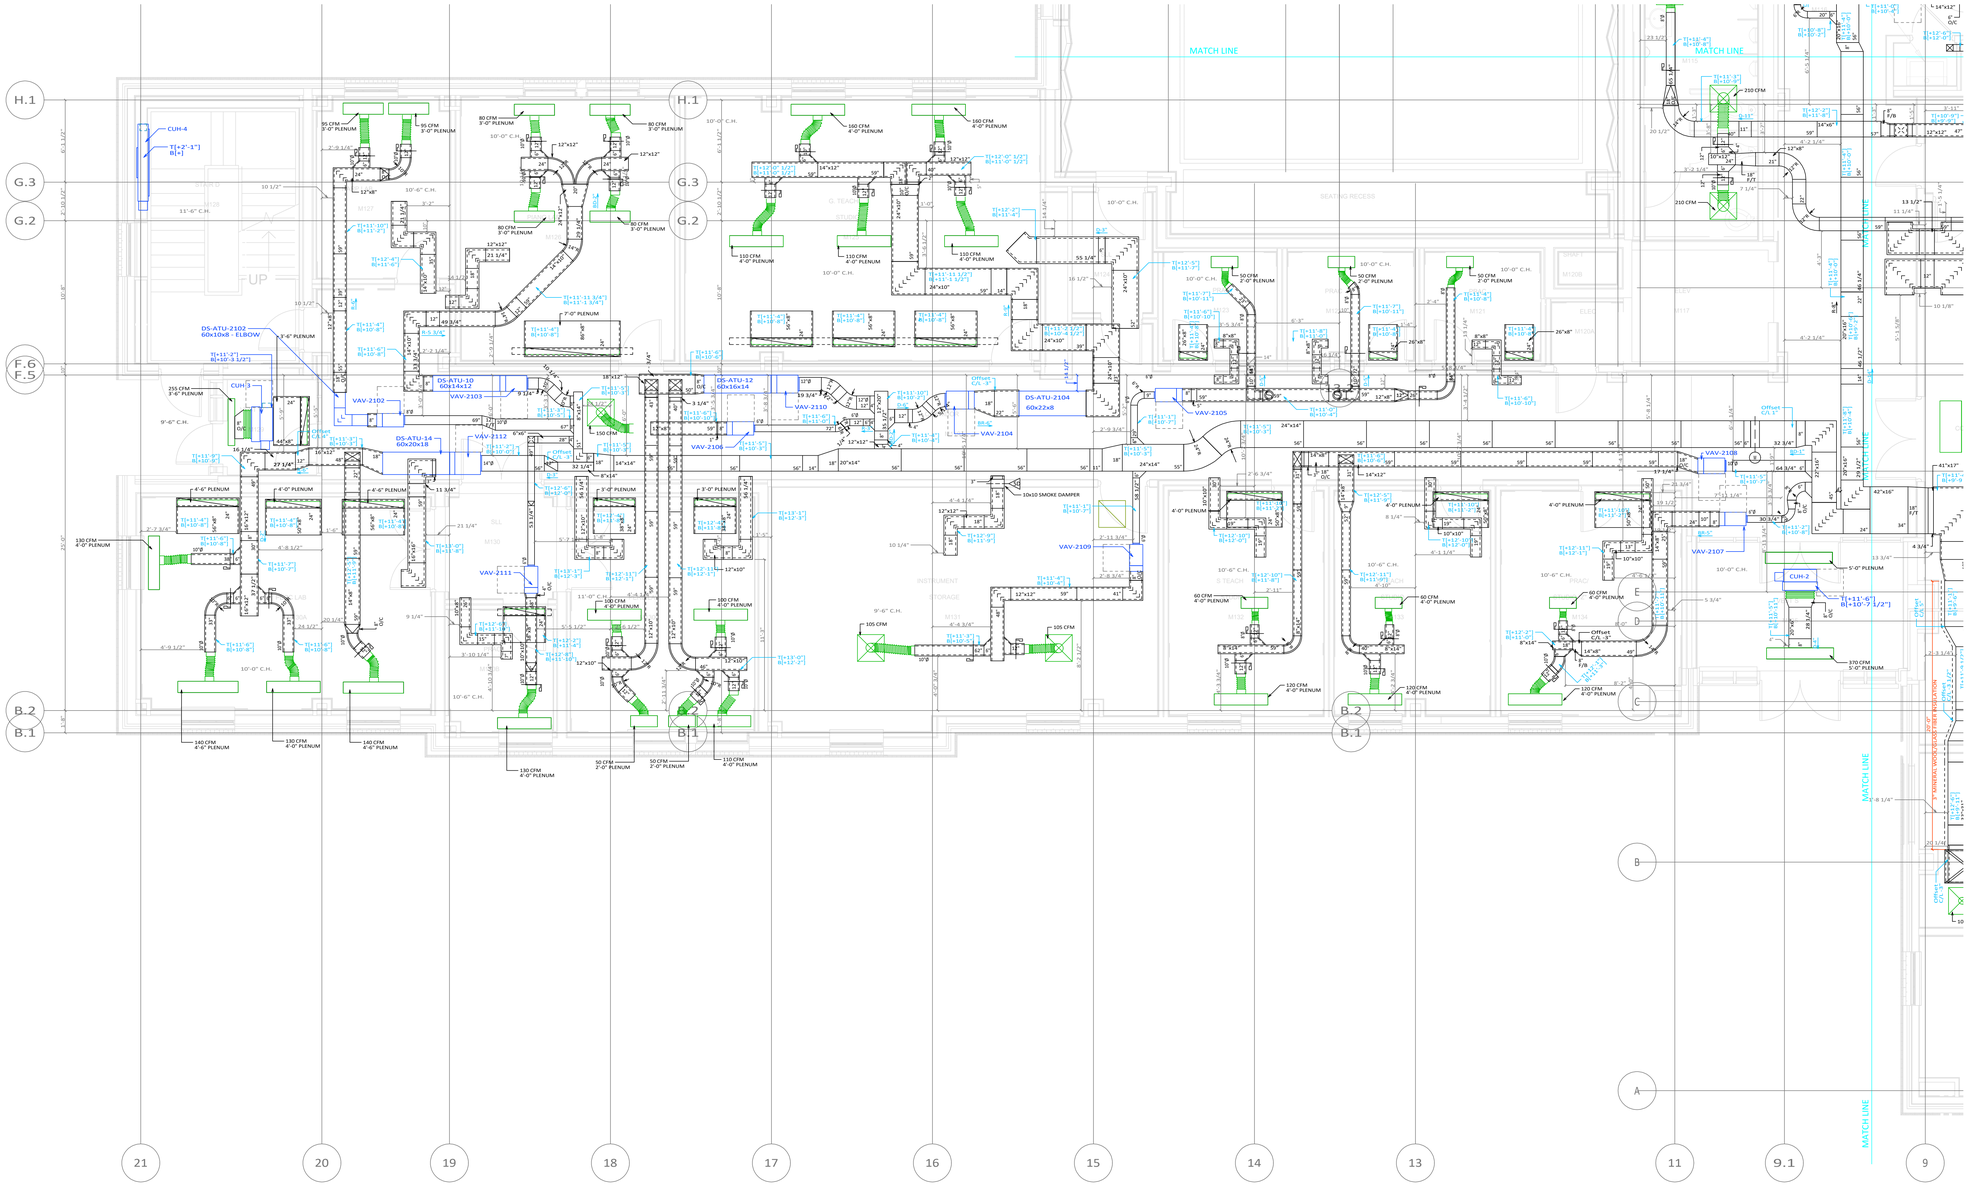


## KEY PLAN

| TRADE | COMPANY |
|---|---|
| MECHANICAL | RONCO MECHANICAL |
| SHEET METAL | KOOK SHEET METAL |
| PLUMBING | |
| ELECTRICAL | ABC ELECTRIC LLC |
| FIRE ALARM | RONCO MECHANICAL |
| SPRINKLER | |
| GEN. CONTRACTOR | HOLDER CONSTRUCTION |
| ARCHITECT | GWWO,INC. |
| ENGINEER | MUELLER ENG. |

| NO. | REVISIONS | DATE |
|---|---|---|
| | | |

AUTHORIZED SIGNATURE

AUTHORIZED PERSONNEL (PRINT)

DATE

CONTRACTORS

MECHANICAL CONTRACTOR
RONCO MECHANICAL CONTRACTORS INC.
8916 SIMPSON LN
CLINTON MD 20735
(301) 868-6220

THIS DRAWING IS PRODUCED BY:

SHOPDRAWINGS.COM
10315 CANNON FORGE LANE
HAGERSTOWN MD 21742
301-926-6000
WWW.SHOPDRAWINGS.COM

MD2.1-C

PROJECT:

ST. MARY'S COLLEGE OF MARYLAND

MAIN BUILDING
47855 COLLEGE DRIVE
ST MARY'S CITY MD 20686

MAIN BUILDING

MECHANICAL DUCT 1ST FLOOR

Scale: 1/4" = 1'-0"

January 4, 2021