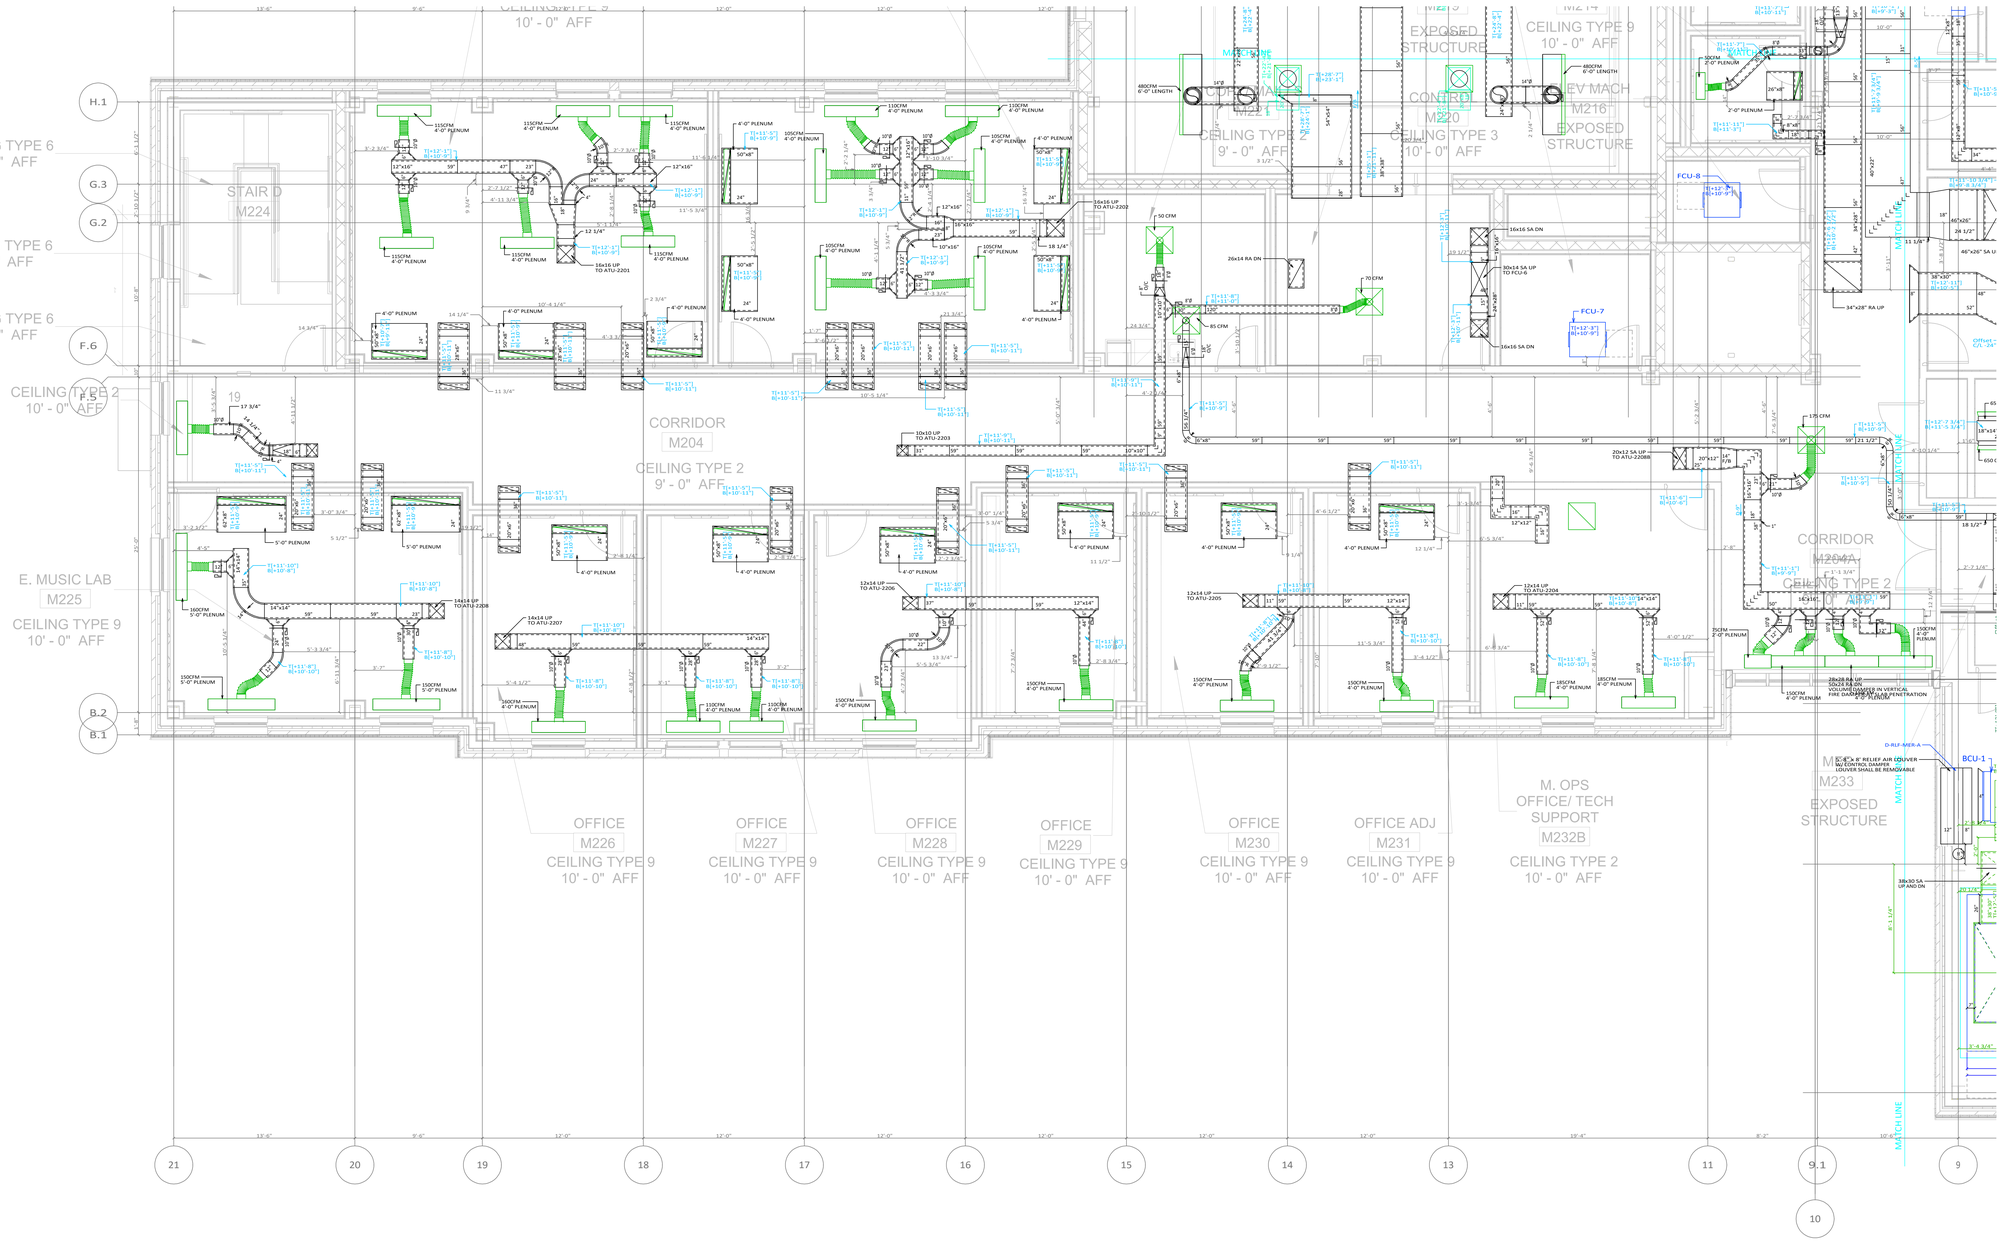


KEY PLAN

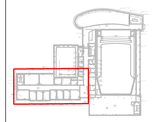

| DATE | REVISIONS | NO. | DATE | AUTHORIZED SIGNATURE | AUTHORIZED PERSONNEL (PRINT) |
|---|---|---|---|---|---|
| | | | | | |

| TRADE | COMPANY |
|---|---|
| MECHANICAL | RONDO MECHANICAL |
| SHEET METAL | KOOCK SHEET METAL |
| PLUMBING | RONDO MECHANICAL |
| ELECTRICAL | BENCO ELECTRICAL |
| SPRINKLER | RONDO MECHANICAL |
| GEN. CONTRACTOR | HOLDER CONSTRUCTION |
| ARCHITECT | GWWO INC. |
| ENGINEER | MUELLER ENG. |

CONTRACTORS

THIS DRAWING IS PRODUCED BY:

SHOPDRAWINGS.COM
10315 CANNON FORGE LANE
HAGERSTOWN MD 21742
301-926-6000
WWW.SHOPDRAWINGS.COM

MD2.2-C

PROJECT:

ST. MARY'S COLLEGE OF MARYLAND

MAIN BUILDING
47855 COLLEGE DRIVE
ST MARY'S CITY MD 20686

MAIN BUILDING

MECHANICAL DUCT 2ND FLOOR

Scale: 1/4" = 1'-0"

January 19, 2021