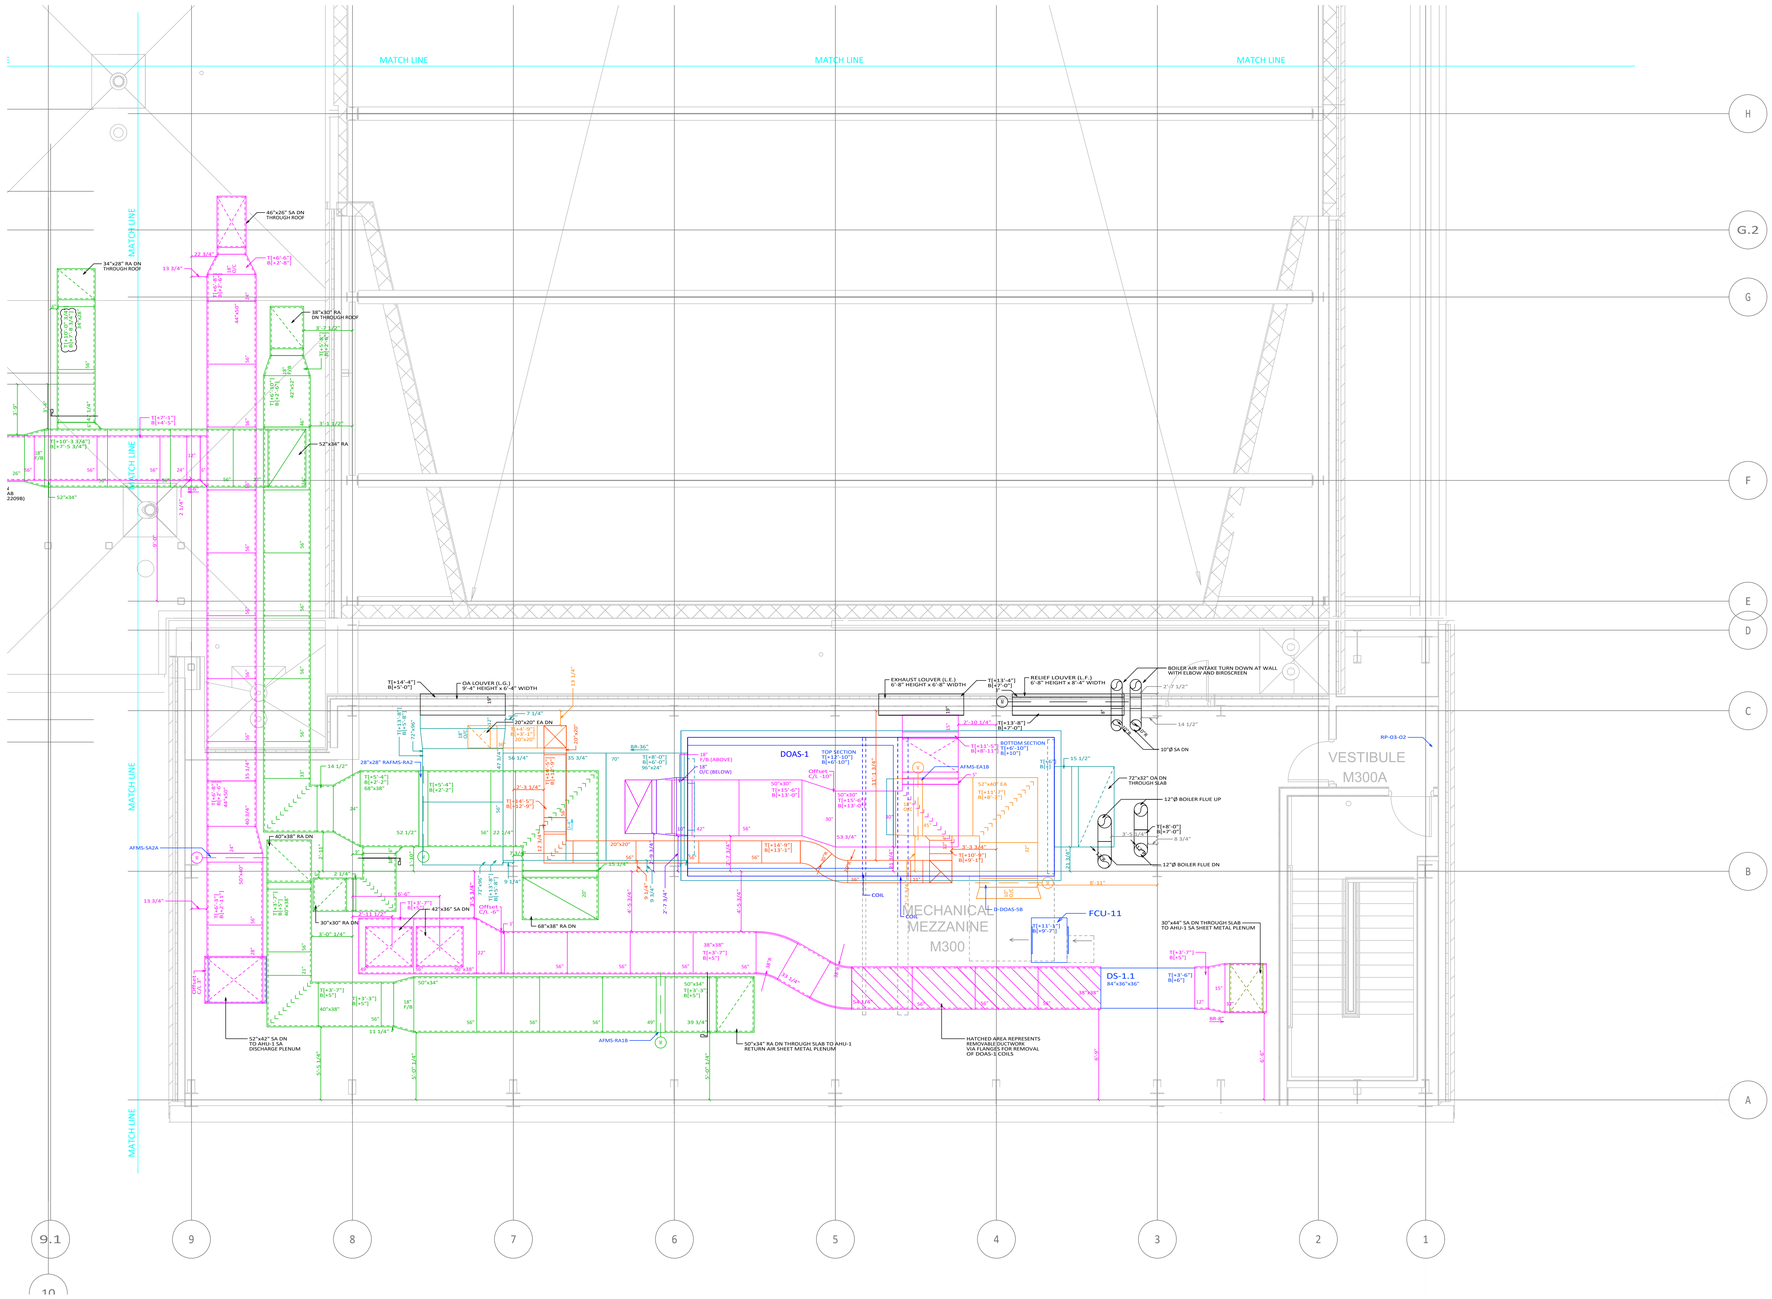

KEY PLAN

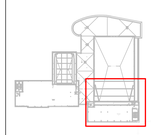

TRADE	COMPANY	AUTHORIZED PERSONNEL (PRINT)	AUTHORIZED SIGNATURE	DATE	NO.	REVISIONS	DATE
MECHANICAL	RONCO MECHANICAL						
SHEET METAL	KOGOK SHEET METAL						
PLUMBING	RONCO MECHANICAL						
ELECTRICAL	LINE LOAD ELEC.						
SPRINKLER	RONCO MECHANICAL						
GEN. CONTRACTOR	HOLDER CONSTRUCTION						
ARCHITECT	GWWO INC.						
ENGINEER	MUELLER ENG.						

CONTRACTORS

THIS DRAWING IS PRODUCED BY:

SHOPDRAWINGS.COM
10315 CANNON FORGE LANE
HAGERSTOWN MD 21742
301-926-6000
WWW.SHOPDRAWINGS.COM

MD4.2-B

PROJECT:

ST. MARY'S COLLEGE OF MARYLAND

MAIN BUILDING
47855 COLLEGE DRIVE
ST MARY'S CITY MD 20686

MAIN BUILDING

MECHANICAL DUCT 3RD FLOOR

Scale: 1/4" = 1'-0"

January 19, 2021