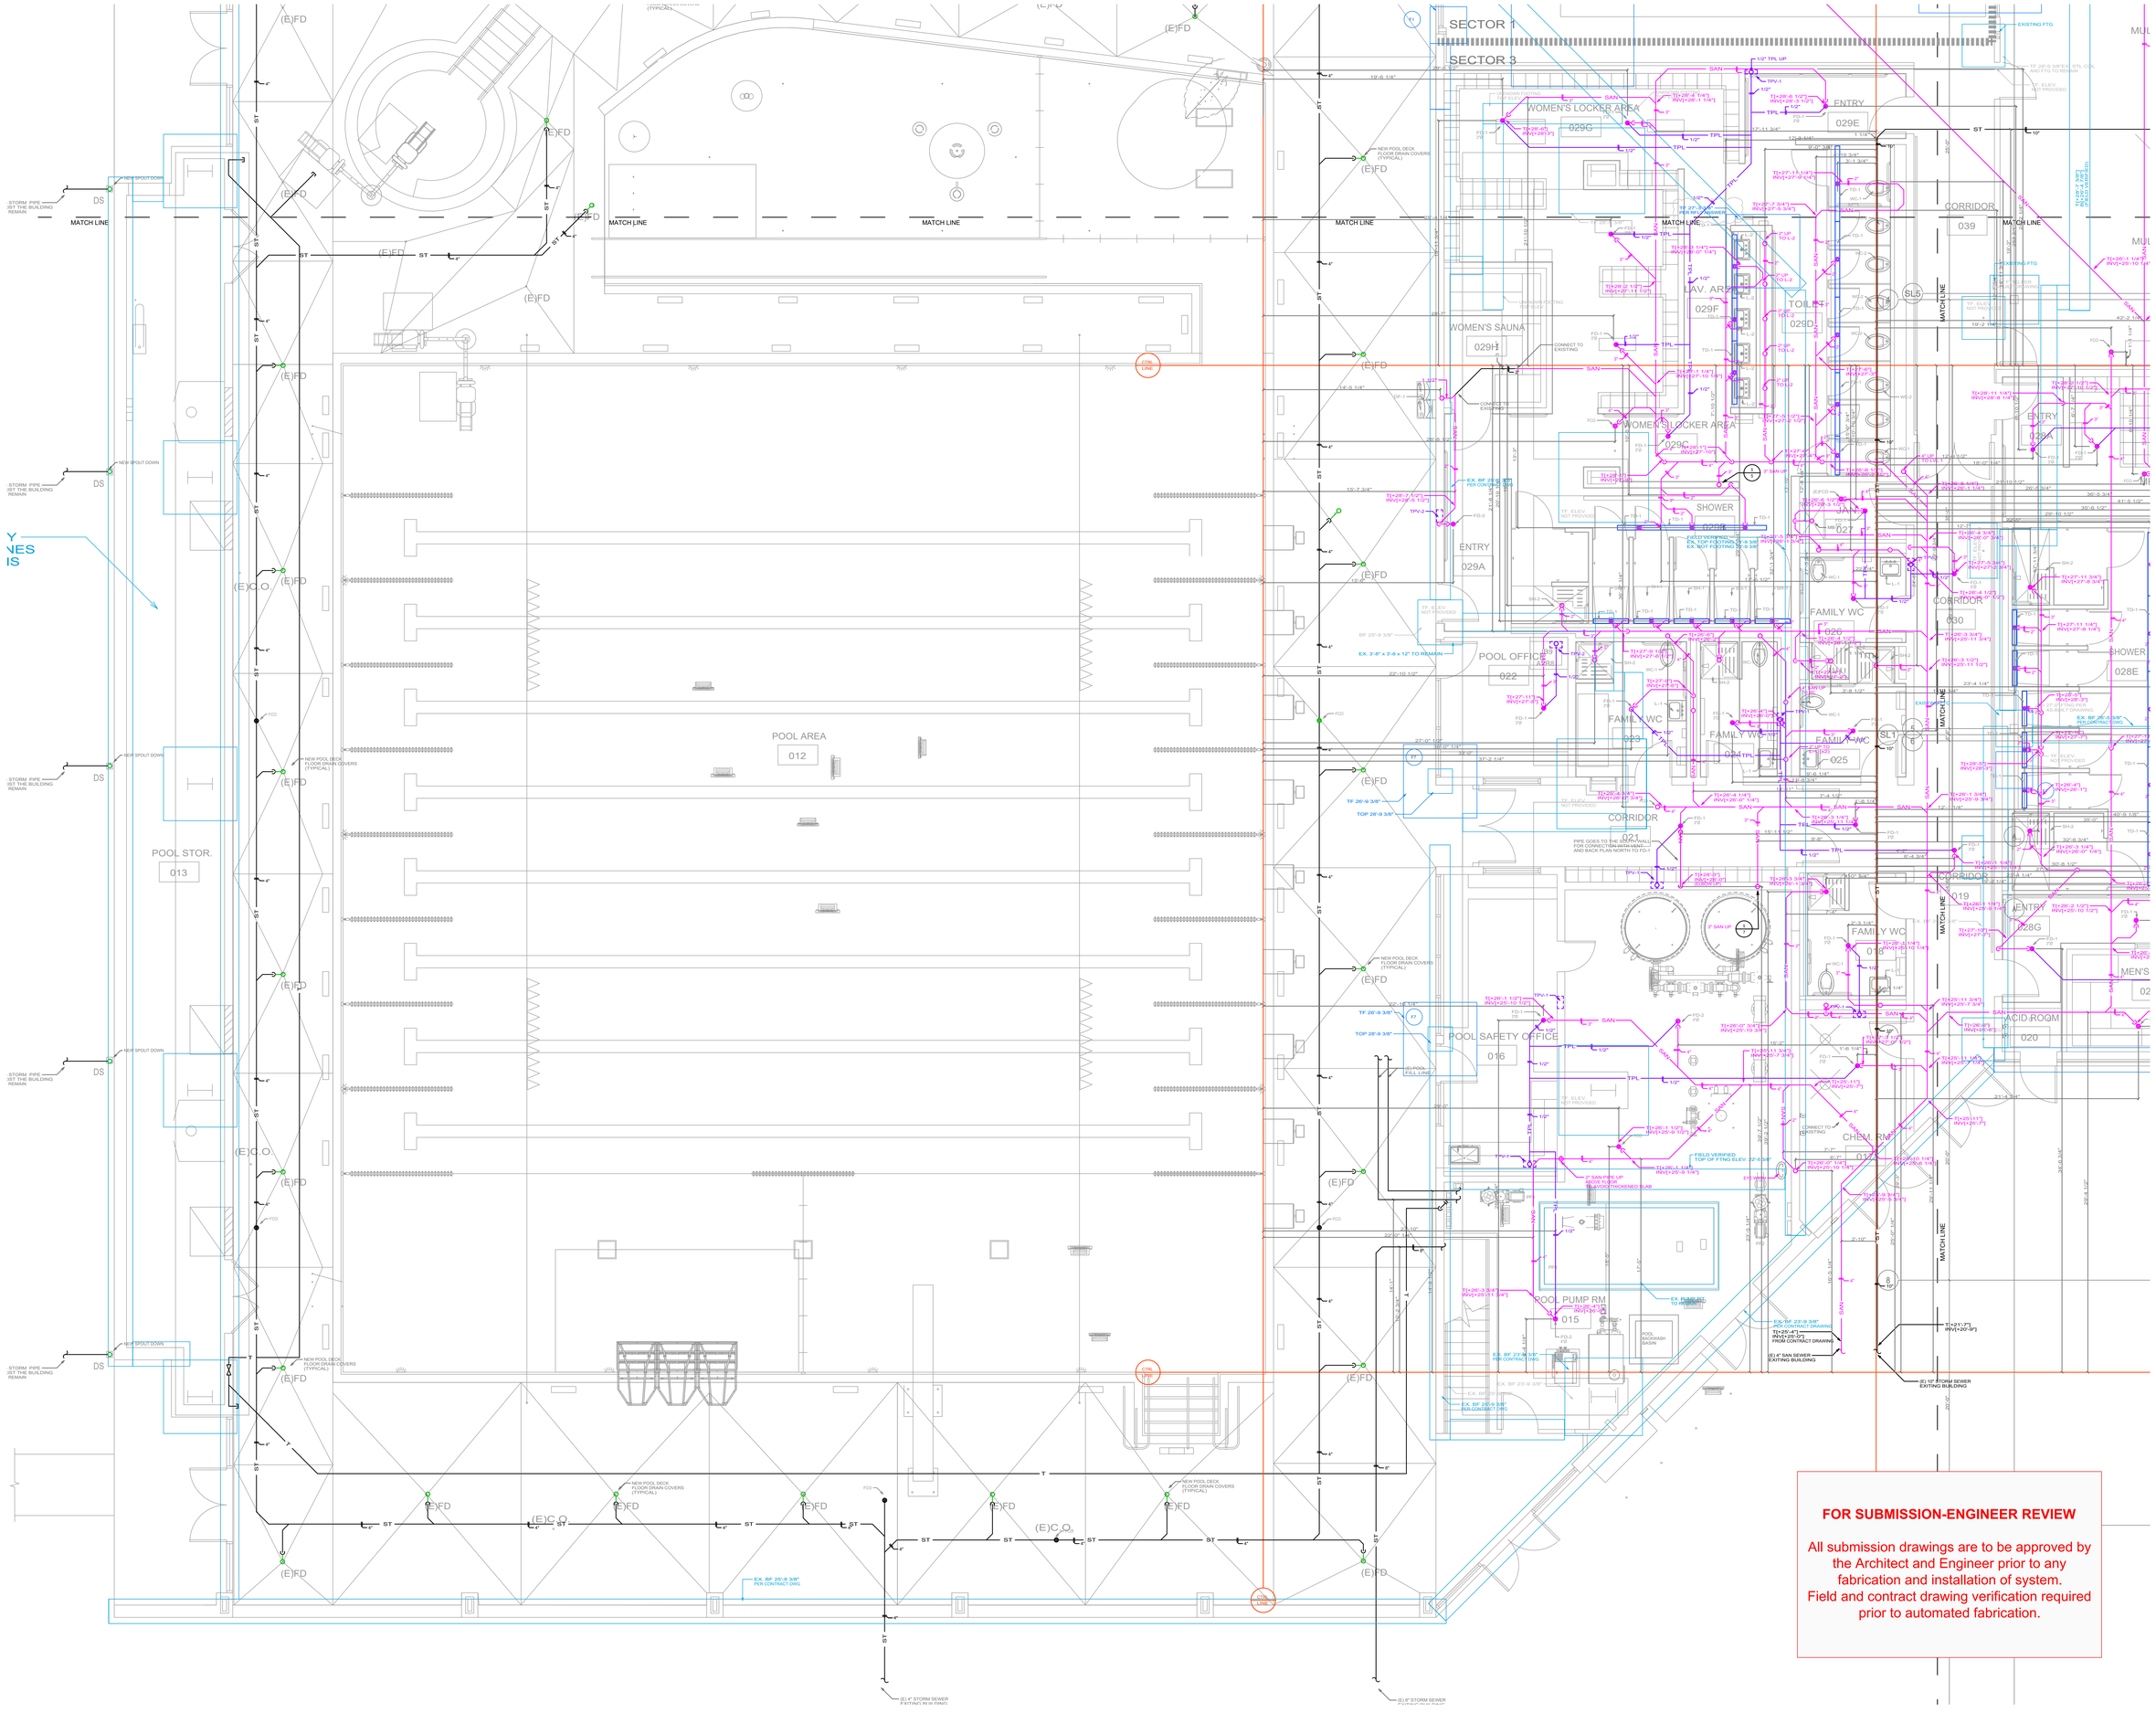

KEY PLAN

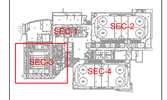

NO.	DATE	REVISIONS

DATE	AUTHORIZED SIGNATURE

AUTHORIZED PERSONNEL (PRINT)	COMPANY

TRADE	CONTRACTORS
MECHANICAL	
SHEET METAL	
PLUMBING	
ELECTRICAL	
SPRINKLER	
GEN. CONTRACTOR	
ARCHITECT	
ENGINEER	

THIS DRAWING IS PRODUCED BY:

SHOPDRAWINGS.COM
10315 CANNON FORGE LANE
HAGERSTOWN MD 21742

(301) 926-6000
WWW.SHOPDRAWINGS.COM

UG-PL-SEC-3A

PROJECT:

MOUNT VERNON REC CENTER

RENOVATION AND EXPANSION
2017 BELLE VIEW BLVD.
ALEXANDRIA, VA 22307

UNDERGROUND PLUMBING

Scale: 1/4" = 1'-0"

October 5, 2023

FOR SUBMISSION-ENGINEER REVIEW

All submission drawings are to be approved by the Architect and Engineer prior to any fabrication and installation of system. Field and contract drawing verification required prior to automated fabrication.