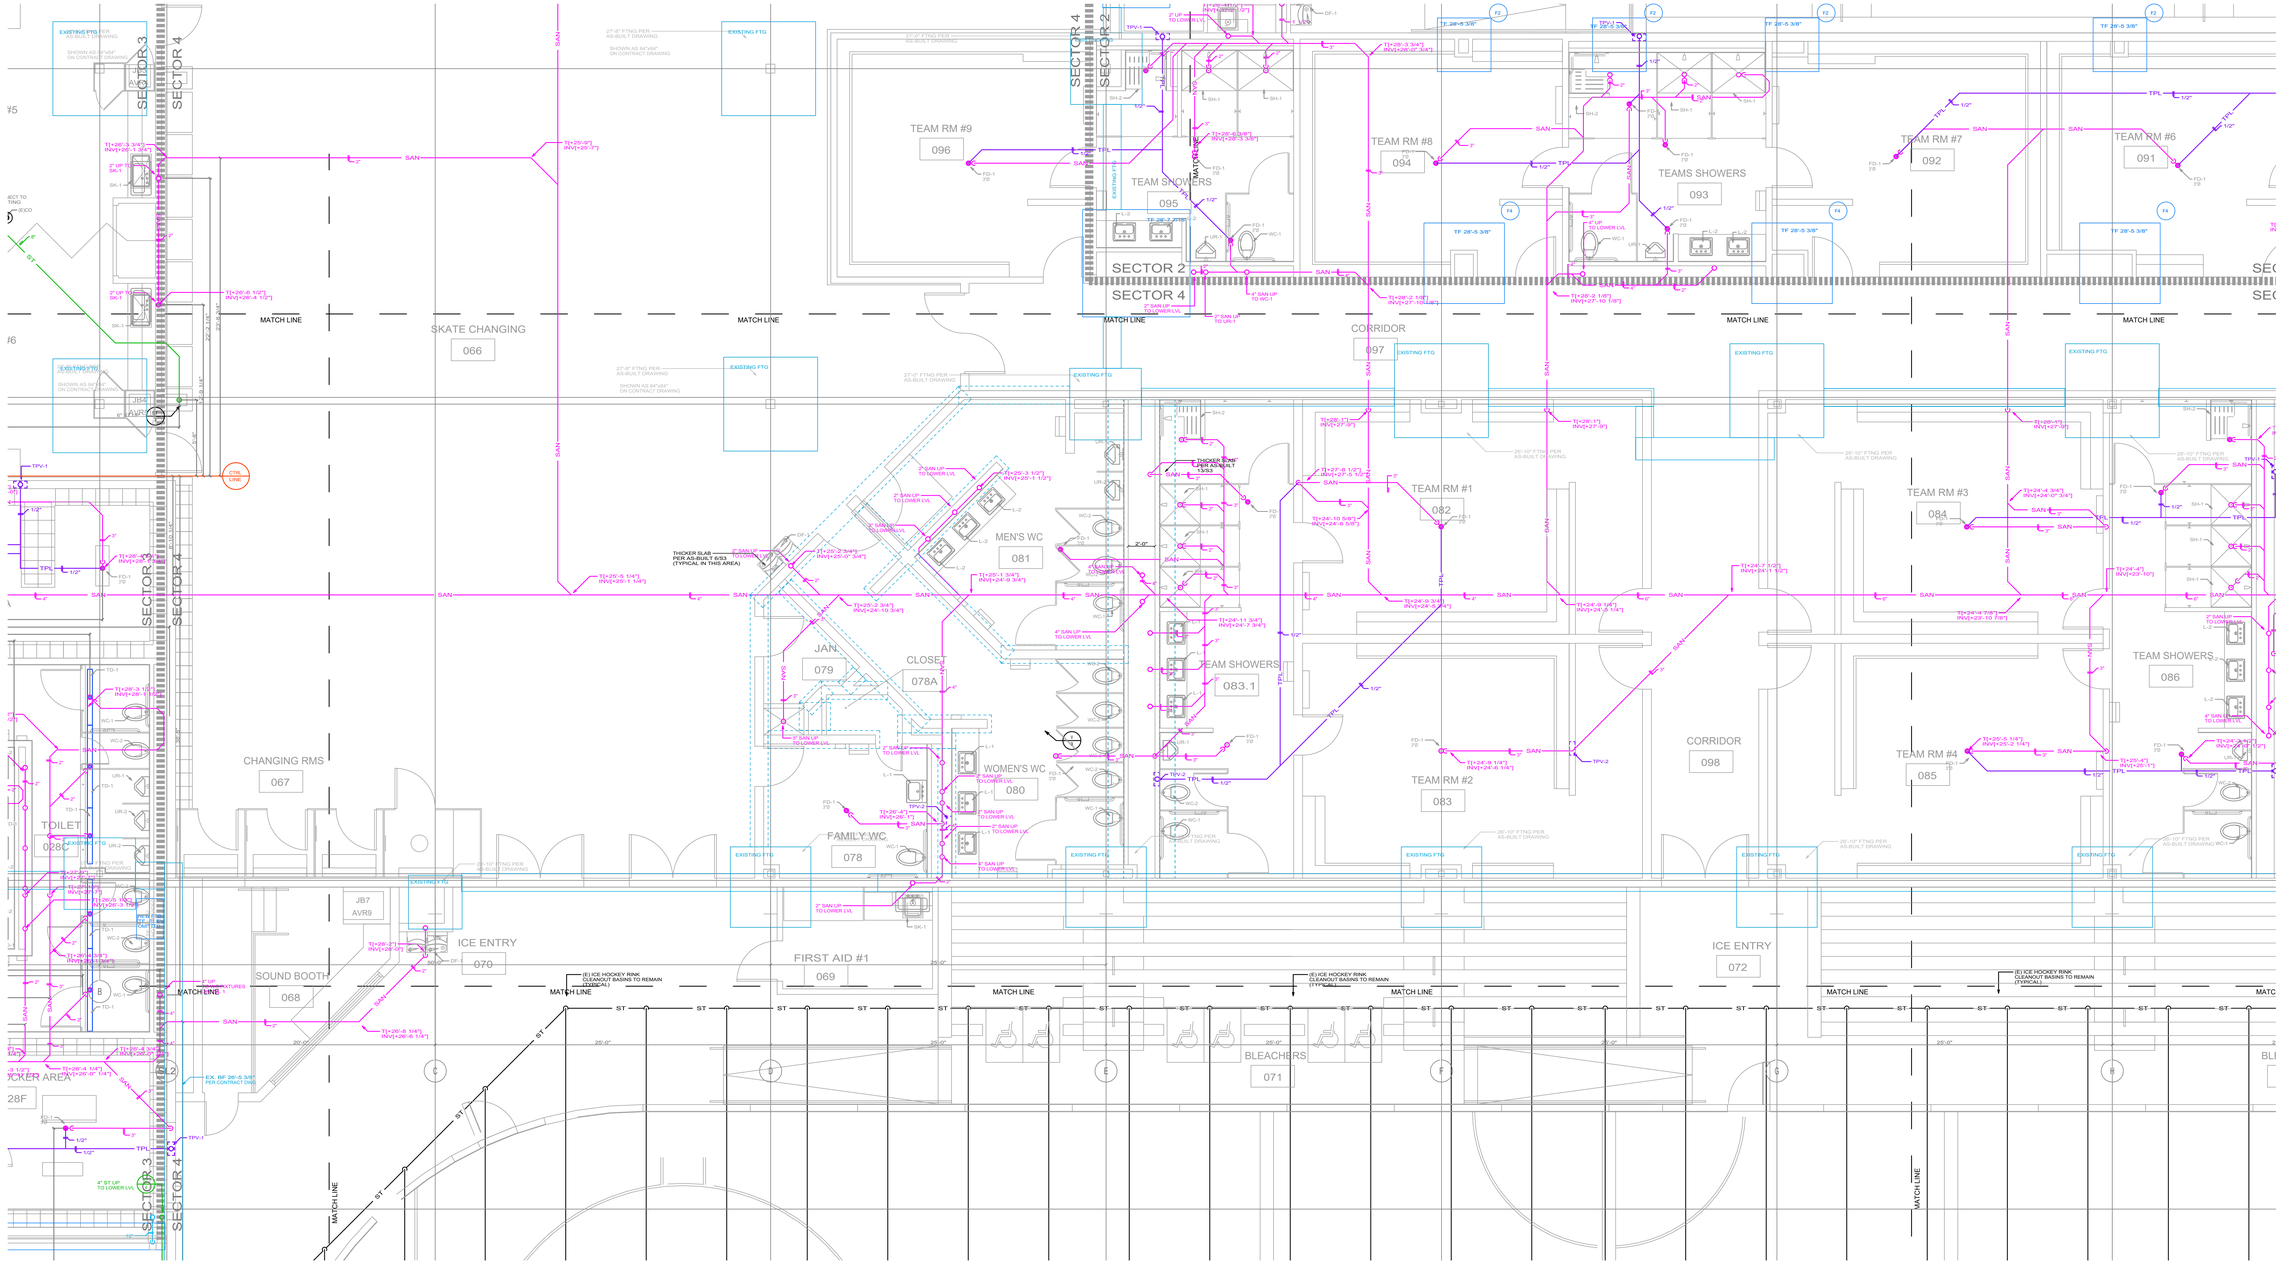

KEY PLAN

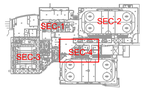

DATE	NO.	REVISIONS

DATE	AUTHORIZED SIGNATURE	AUTHORIZED PERSONNEL (PRINT)	COMPANY	TRADE
				MECHANICAL
				SHEET METAL
				PLUMBING
				ELECTRICAL
				SPRINKLER
				GEN. CONTRACTOR
				ARCHITECT
				ENGINEER

CONTRACTORS

THIS DRAWING IS PRODUCED BY:

SHOPDRAWINGS.COM
10315 CANNON FORGE LANE
HAGERSTOWN MD 21742

(301) 926-6000
WWW.SHOPDRAWINGS.COM

UG-PL-SEC-4A

PROJECT:

MOUNT VERNON REC CENTER

RENOVATION AND EXPANSION
2017 BELLE VIEW BLVD.
ALEXANDRIA, VA 22307

UNDERGROUND PLUMBING

Scale: 1/4" = 1'-0"

October 5, 2023