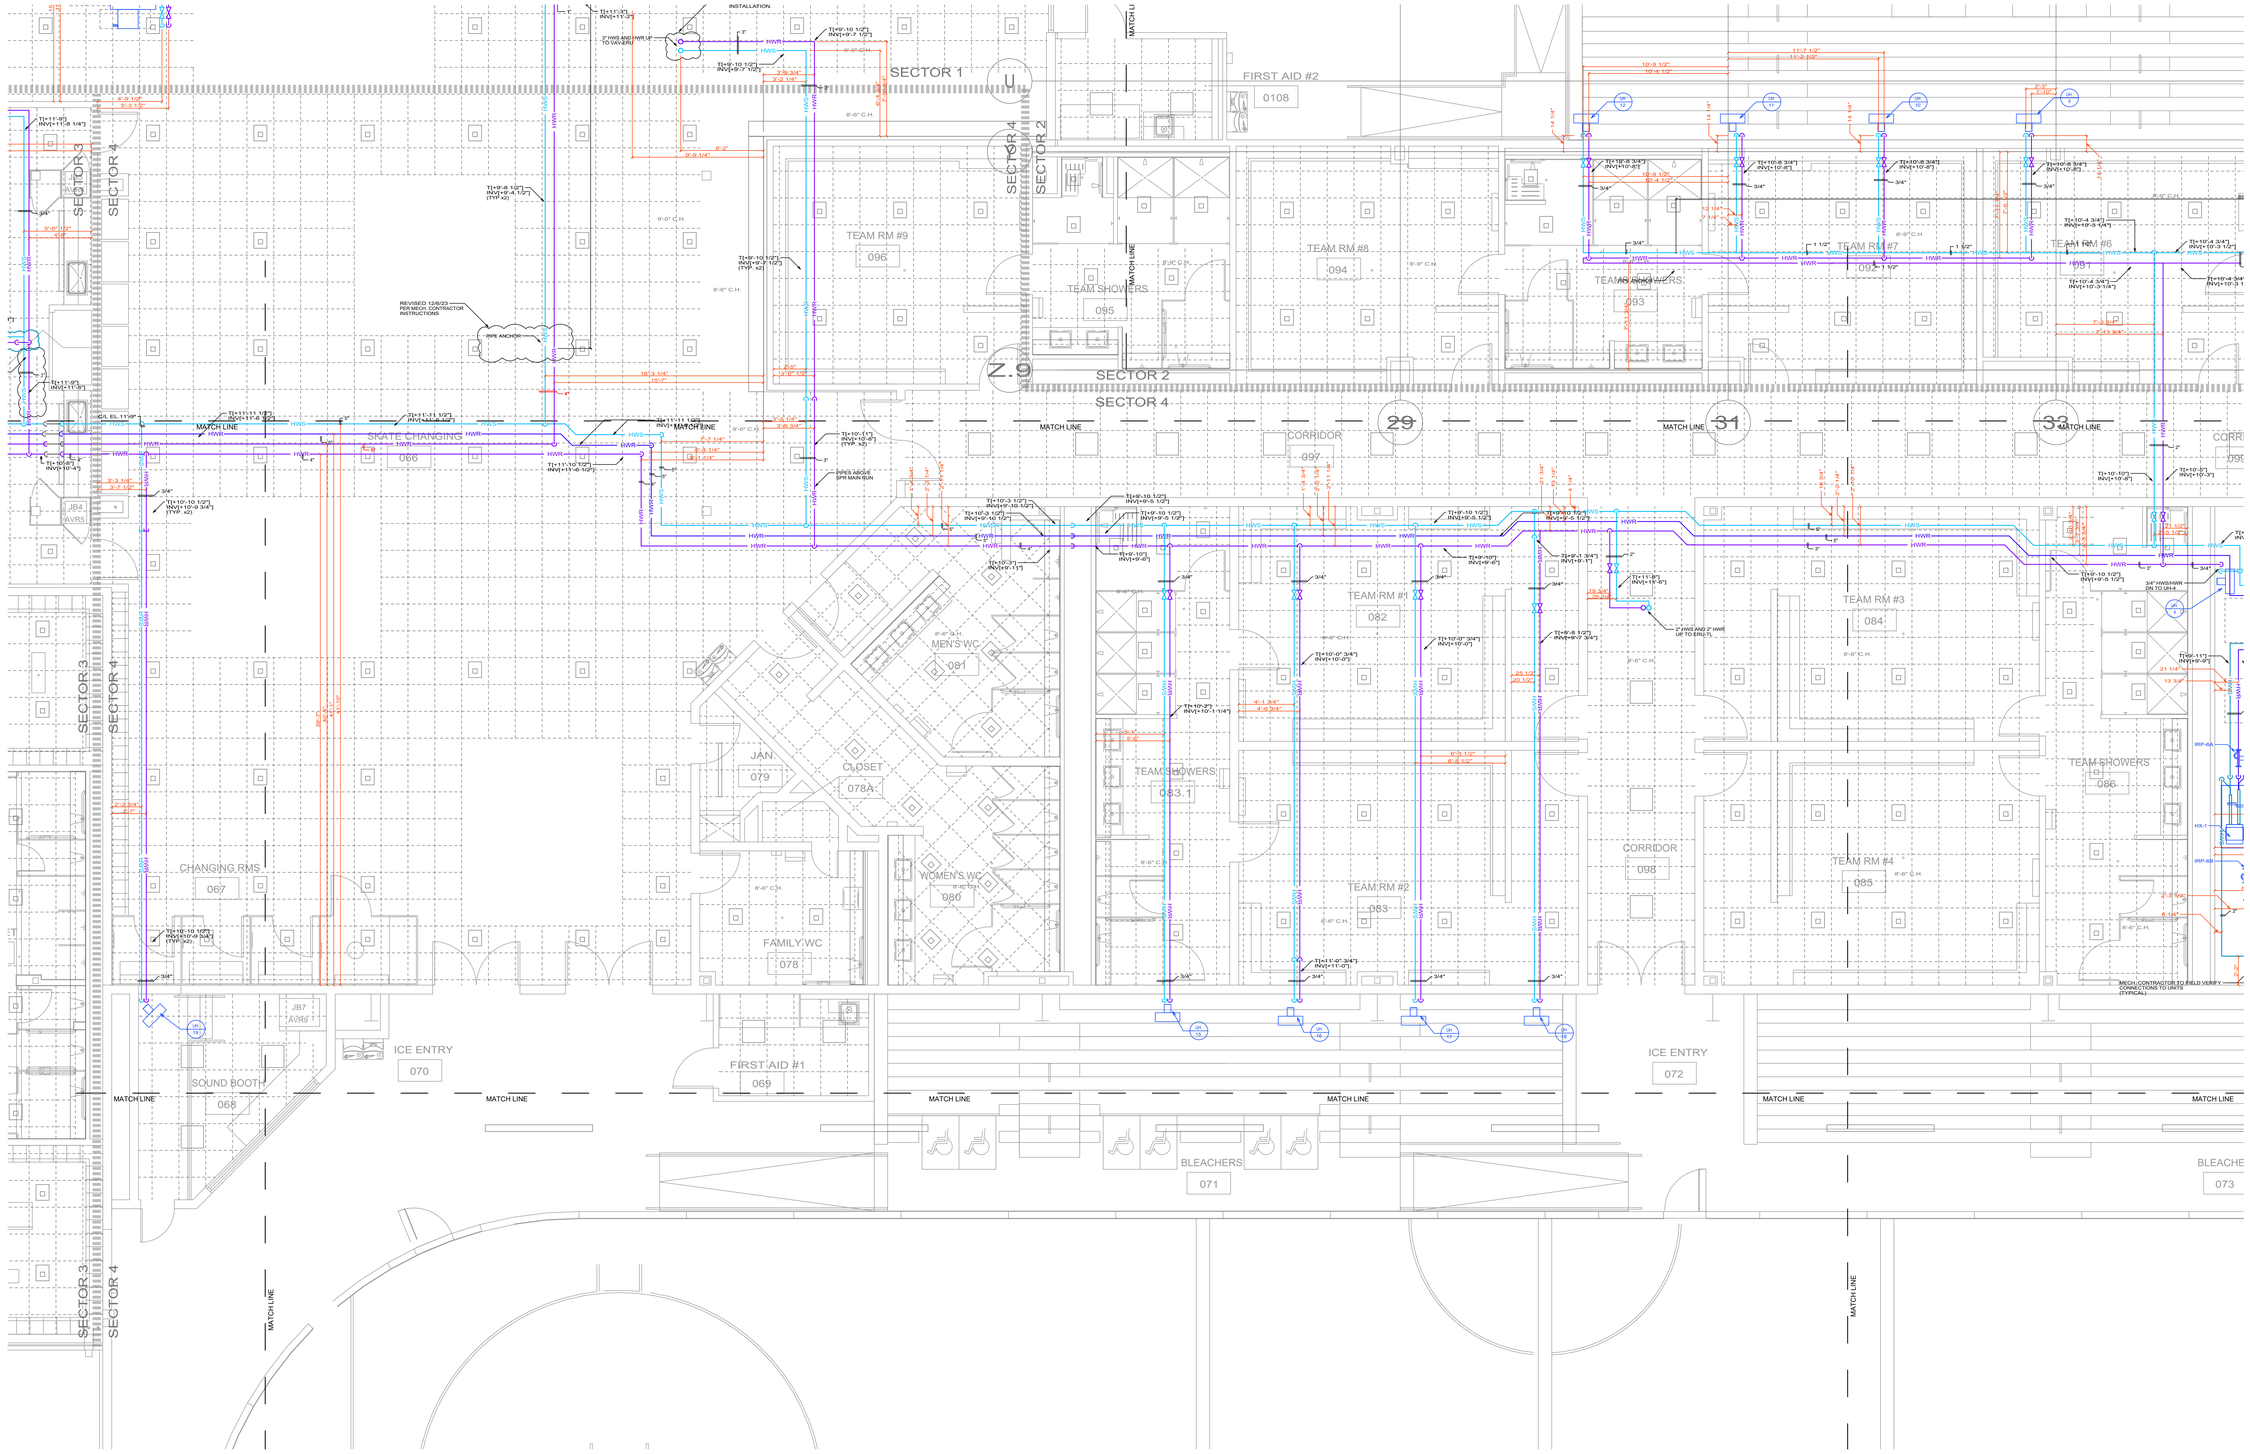

FOR SUBMISSION-ENGINEER REVIEW

All submission drawings are to be approved by the Architect and Engineer prior to any fabrication and installation of system.
Field and contract drawing verification required prior to automated fabrication.

KEY PLAN

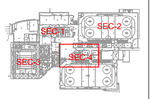

DATE
REVISIONS
NO.
DATE
AUTHORIZED SIGNATURE
AUTHORIZED PERSONNEL (PRINT)
COMPANY

TRADE	COMPANY	AUTHORIZED PERSONNEL (PRINT)	AUTHORIZED SIGNATURE	DATE
MECHANICAL				
SHEET METAL				
PLUMBING				
ELECTRICAL				
SPRINKLER				
GEN. CONTRACTOR				
ARCHITECT				
ENGINEER				

CONTRACTORS

THIS DRAWING IS PRODUCED BY:

SHOPDRAWINGS.COM
10315 CANNON FORGE LANE
HAGERSTOWN MD 21742

(301) 926-6000
WWW.SHOPDRAWINGS.COM

LL-MP-SEC-4A

PROJECT:

MOUNT VERNON REC CENTER

RENOVATION AND EXPANSION
2017 BELLE VIEW BLVD.
ALEXANDRIA, VA 22307

LOWER LEVEL HVAC PIPING

Scale: 1/4" = 1'-0"

March 25, 2024