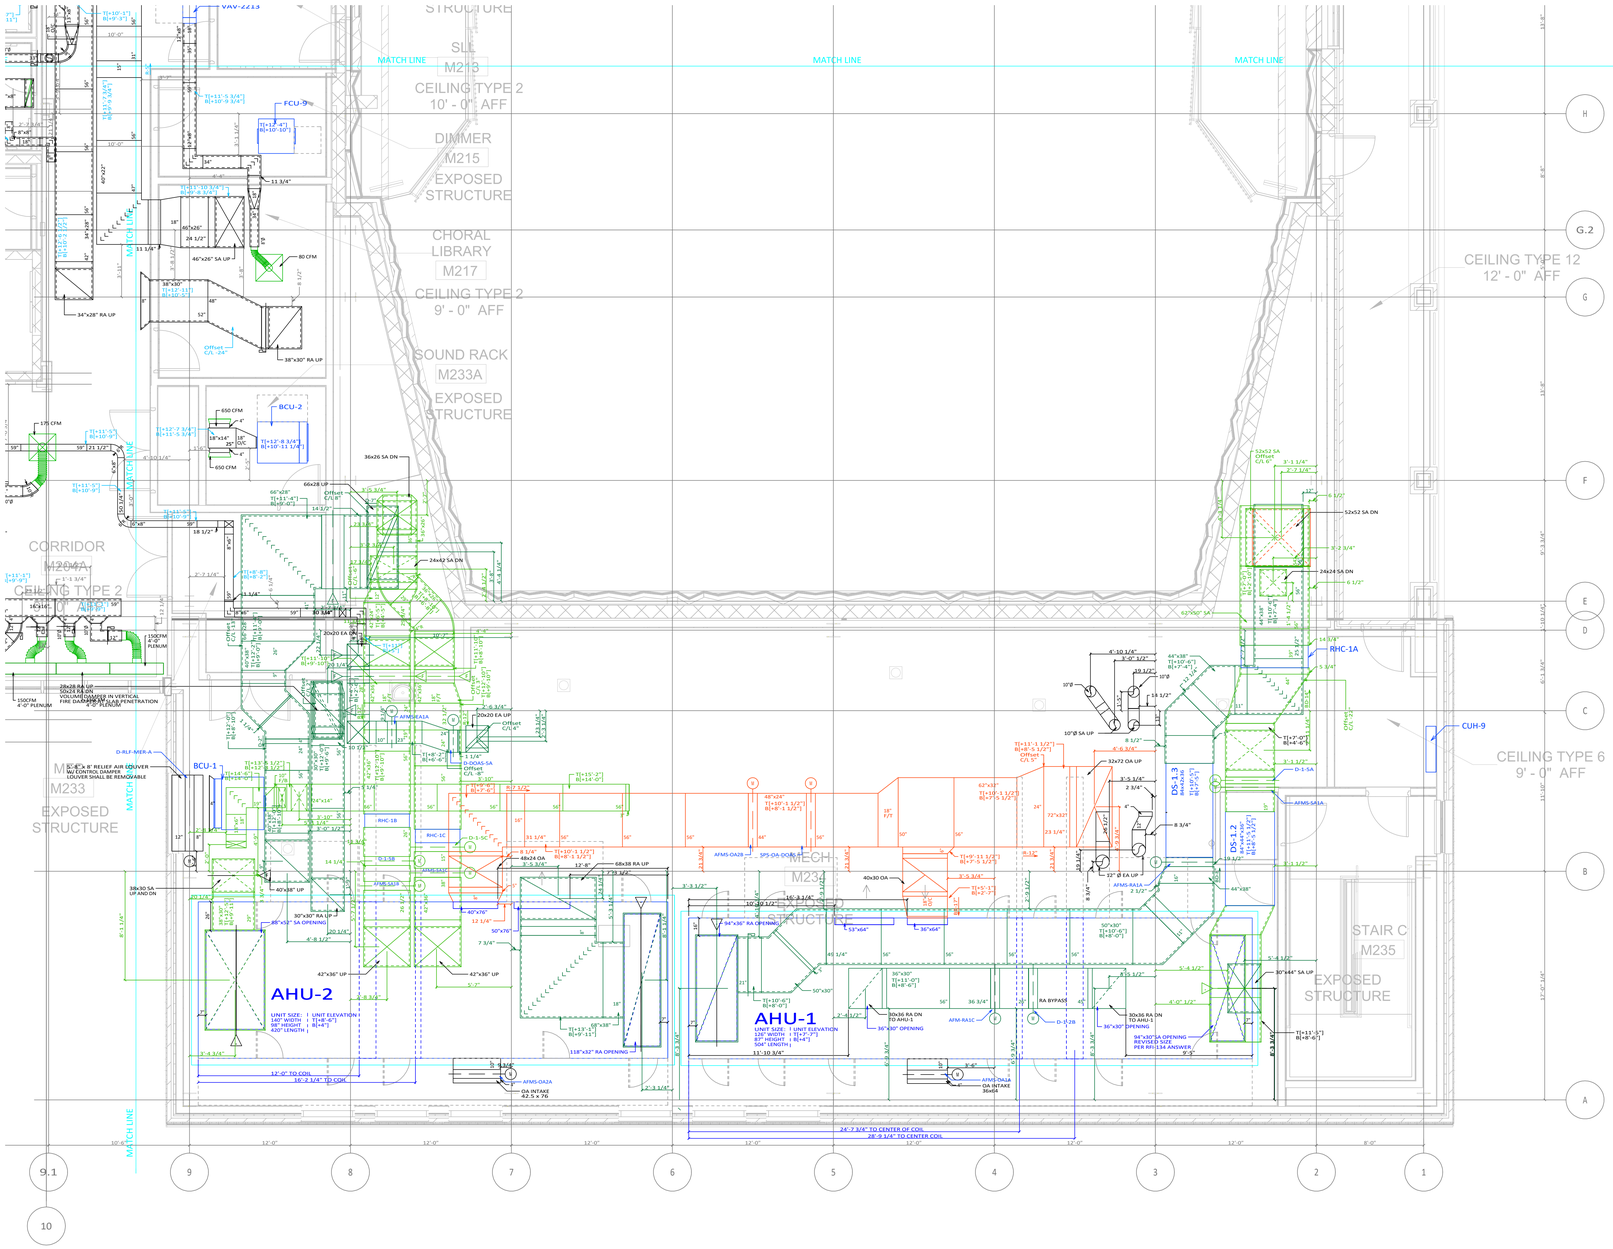
MATCH LINE
MATCH LINE
MATCH LINE
MATCH LINE
MATCH LINE
MATCH LINE
STRUCTURE
SLL
M213
CEILING TYPE 2
10' - 0" AFF
DIMMER
M215
EXPOSED
STRUCTURE
CHORAL
LIBRARY
M217
CEILING TYPE 2
9' - 0" AFF
SOUND RACK
M233A
EXPOSED
STRUCTURE
CEILING TYPE 12
12' - 0" AFF
CORRIDOR
M206A
CEILING TYPE 2
9' - 0" AFF
M233
EXPOSED
STRUCTURE
M233
EXPOSED
STRUCTURE
STAIR C
M235
EXPOSED
STRUCTURE
CEILING TYPE 6
9' - 0" AFF
AHU-2
UNIT SIZE: (UNIT ELEVATION
AHU-1
UNIT SIZE: (UNIT ELEVATION
87" HEIGHT ; B[+4"]
504" LENGTH)
VAV-2213
FCU-9
BCU-1
BCU-2
RHC-1A
CUH-9
RHC-1B
RHC-1C
D-RLF-MER-A
D-1-5A
D-1-5B
D-1-5C
D-1-2B
AFMS-SA1A
AFMS-SA1B
AFMS-OA2A
AFMS-OA2B
AFMS-RA1A
AFMS-RA1C
AFMS-EA1A
AFMS-EA1B
DS-1.1
DS-1.2
DS-1.3
34"x28" RA UP
38"x30" RA UP
46"x26" SA UP
80 CFM
650 CFM
175 CFM
36x26 SA DN
66x28 UP
24x42 SA DN
20x20 EA UP
150CFM
4'-0" PLENUM
20x28 RA UP
VOLUME DAMPER IN VERTICAL
FIRE DAMPER W/ SLAB PENETRATION
4'-0" PLENUM
36x30 SA
UP AND DN
40"x38" UP
85"x50" SA OPENING
42"x36" UP
42"x36" UP
12'-0" TO COIL
16'-2 1/4" TO COIL
118"x32" RA OPENING
68x38 RA UP
48x24 OA
40"x76"
50"x76"
12 1/4"
7 3/4"
AFMS-OA2B
OA INTAKE
42.5 x 76
AFMS-RA1B
RA BYPASS
53"x64"
36"x64"
36"x30"
T[+11'-0"]
B[+8'-0"]
30x36 RA DN
TO AHU-1
36"x30" OPENING
30x36 RA DN
TO AHU-1
36"x30" OPENING
94"x36" SA OPENING
3'-5"
AFMS-EA1B
OA INTAKE
36x64
24'-7 3/4" TO CENTER OF COIL
28'-9 1/4" TO CENTER COIL
62"x50" SA
52x52 SA DN
24x24 SA DN
32x72 OA UP
10"Ø SA UP
22" Ø EA UP
44"x38"
T[+10'-6"]
B[+7'-6"]
T[+7'-0"]
B[+4'-6"]
44"x88"
30"x44" SA UP
T[+11'-5"]
B[+8'-6"]
T[+9'-11 1/2"]
B[+7'-5 1/2"]
T[+10'-1 1/2"]
B[+8'-1 1/2"]
T[+13'-5 1/2"]
B[+11'-1 1/2"]
T[+15'-2"]
B[+14'-0"]
T[+13'-11 1/2"]
B[+12'-7 1/2"]
T[+12'-8 3/4"]
B[+10'-11 1/4"]
T[+12'-2 3/4"]
B[+11'-5 3/4"]
T[+11'-5"]
B[+10'-2"]
T[+11'-6"]
B[+10'-3"]
T[+11'-4"]
B[+9'-10"]
T[+11'-0"]
B[+9'-7"]
T[+10'-6"]
B[+9'-0"]
T[+10'-3"]
B[+9'-3"]
T[+10'-1"]
B[+9'-3"]
T[+13'-11 1/2"]
B[+12'-9 1/2"]
T[+13'-5 3/4"]
B[+11'-9 3/4"]
T[+13'-0"]
B[+10'-10"]
T[+13'-10 1/2"]
B[+12'-8 1/2"]
T[+14'-1"]
B[+12'-9"]
T[+13'-5 1/2"]
B[+11'-10 1/2"]
T[+13'-0"]
B[+11'-7"]
T[+12'-7"]
B[+11'-2"]
T[+11'-6"]
B[+10'-1"]
T[+11'-0"]
B[+9'-7"]
T[+10'-8"]
B[+9'-8"]
T[+10'-3"]
B[+9'-3"]
T[+10'-1 1/2"]
B[+8'-11 1/2"]
T[+9'-11 1/2"]
B[+8'-7 1/2"]
T[+10'-1 1/2"]
B[+8'-4"]
T[+10'-1 1/2"]
B[+8'-1 1/2"]
